



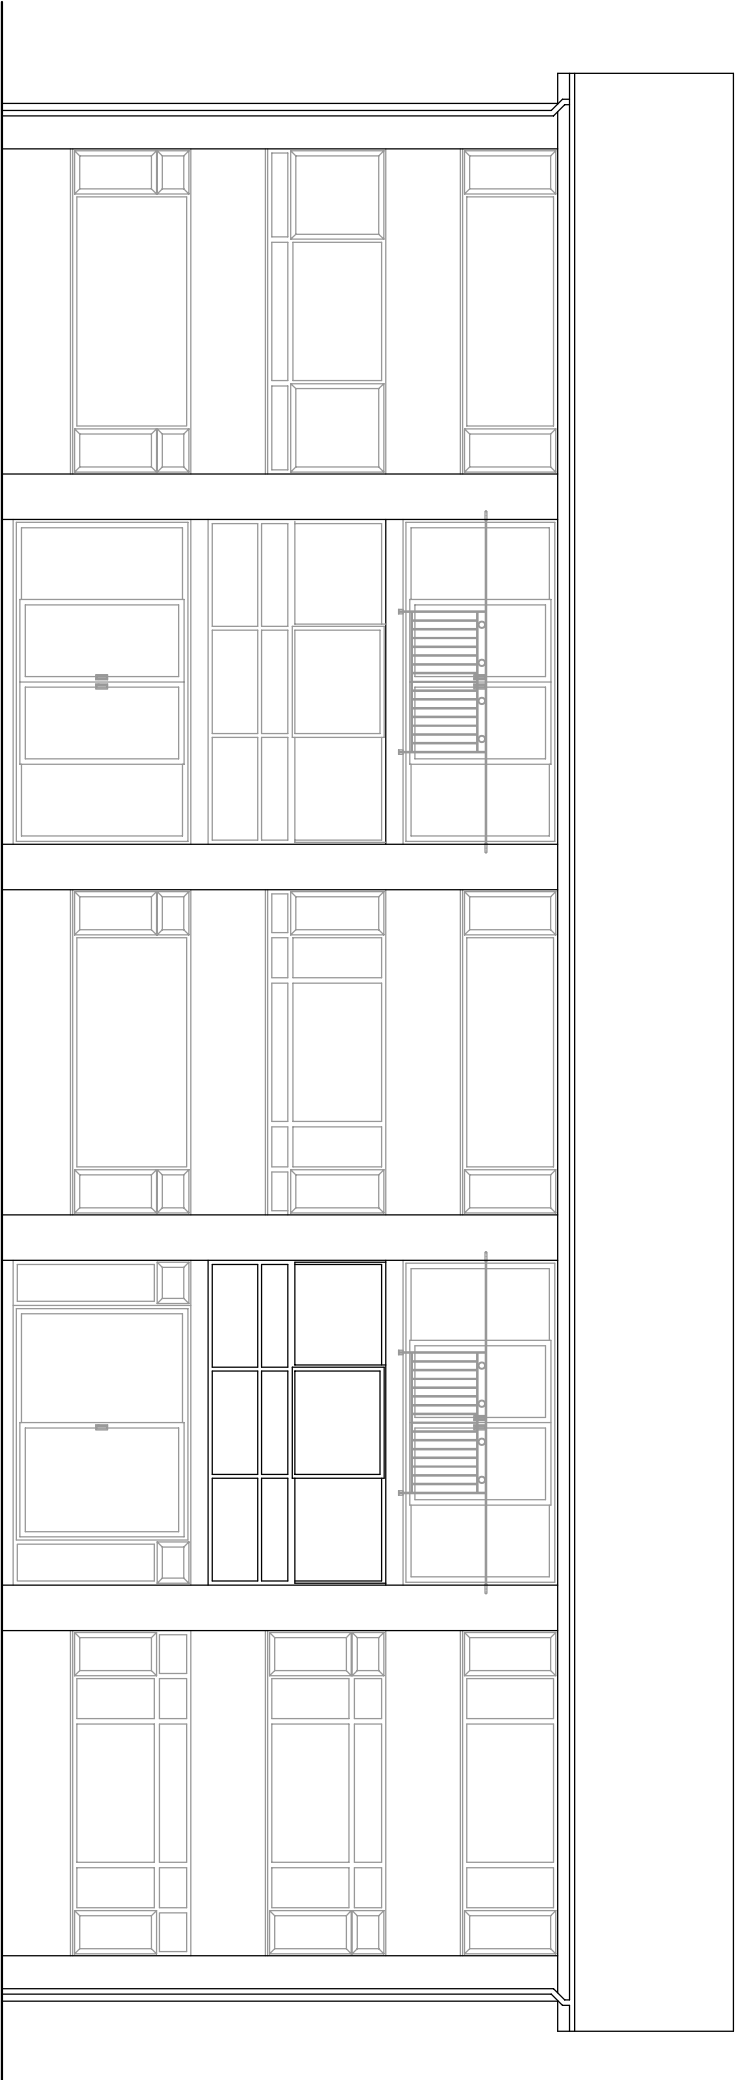

EXISTING SOUTH WEST ELEVATION

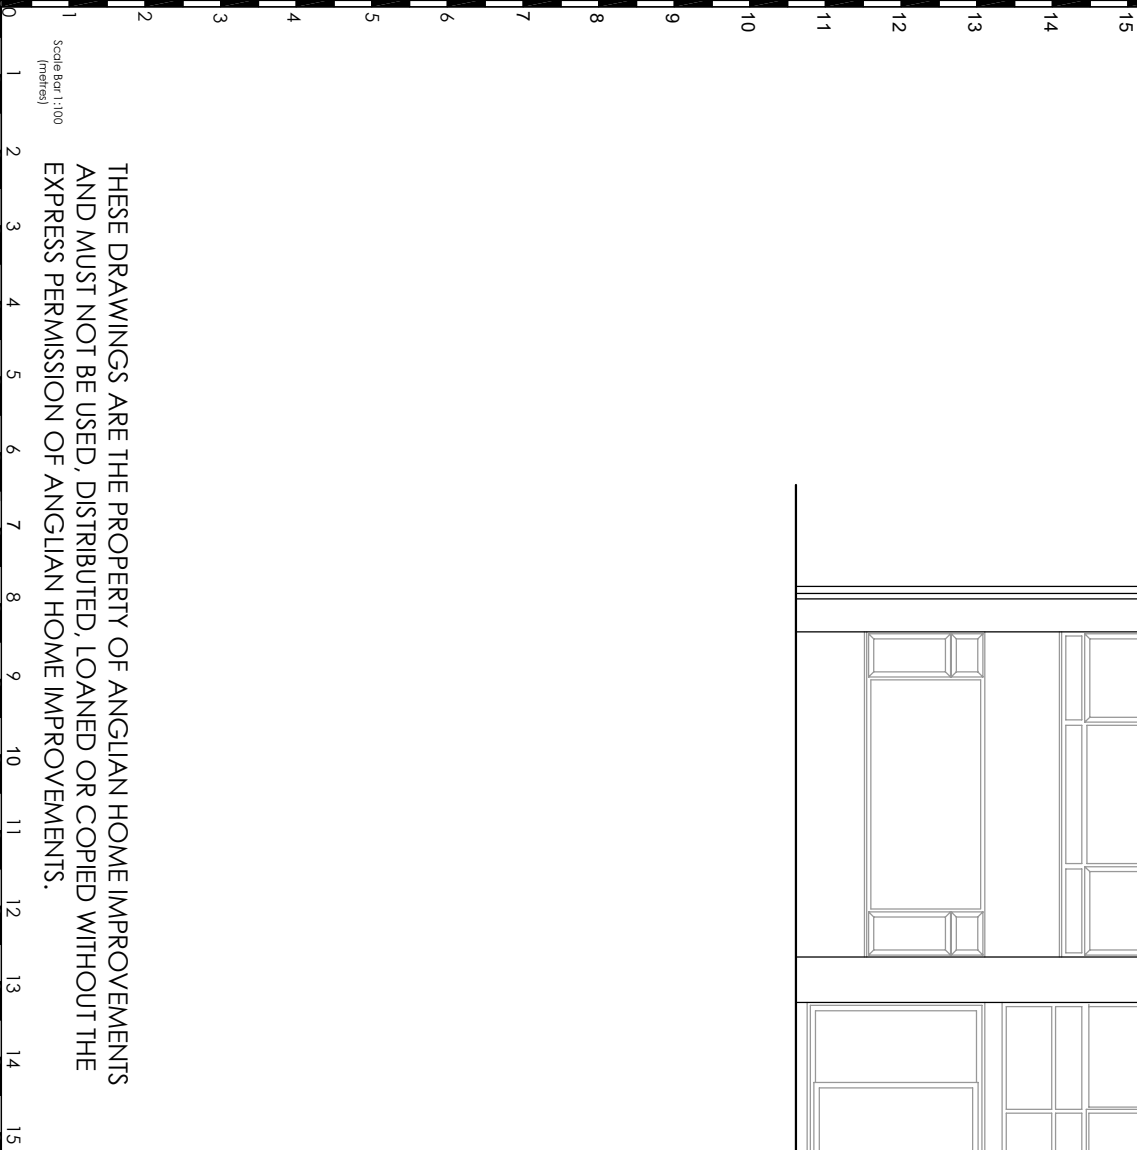

Scale - 1:100
(Produced on A3 Paper)

Drawers Initials:
JNG

EXISTING ELEVATIONS

CONTRACT No.: 30491462 **date:** 01/05/26

PROPOSED: PATIO DOOR REPLACEMENT

AT:
(INSTALLATION ADDRESS)

10 KINGS COURT
BEACH GREEN
SHOREHAM BY SEA
WEST SUSSEX, BN43 5YD