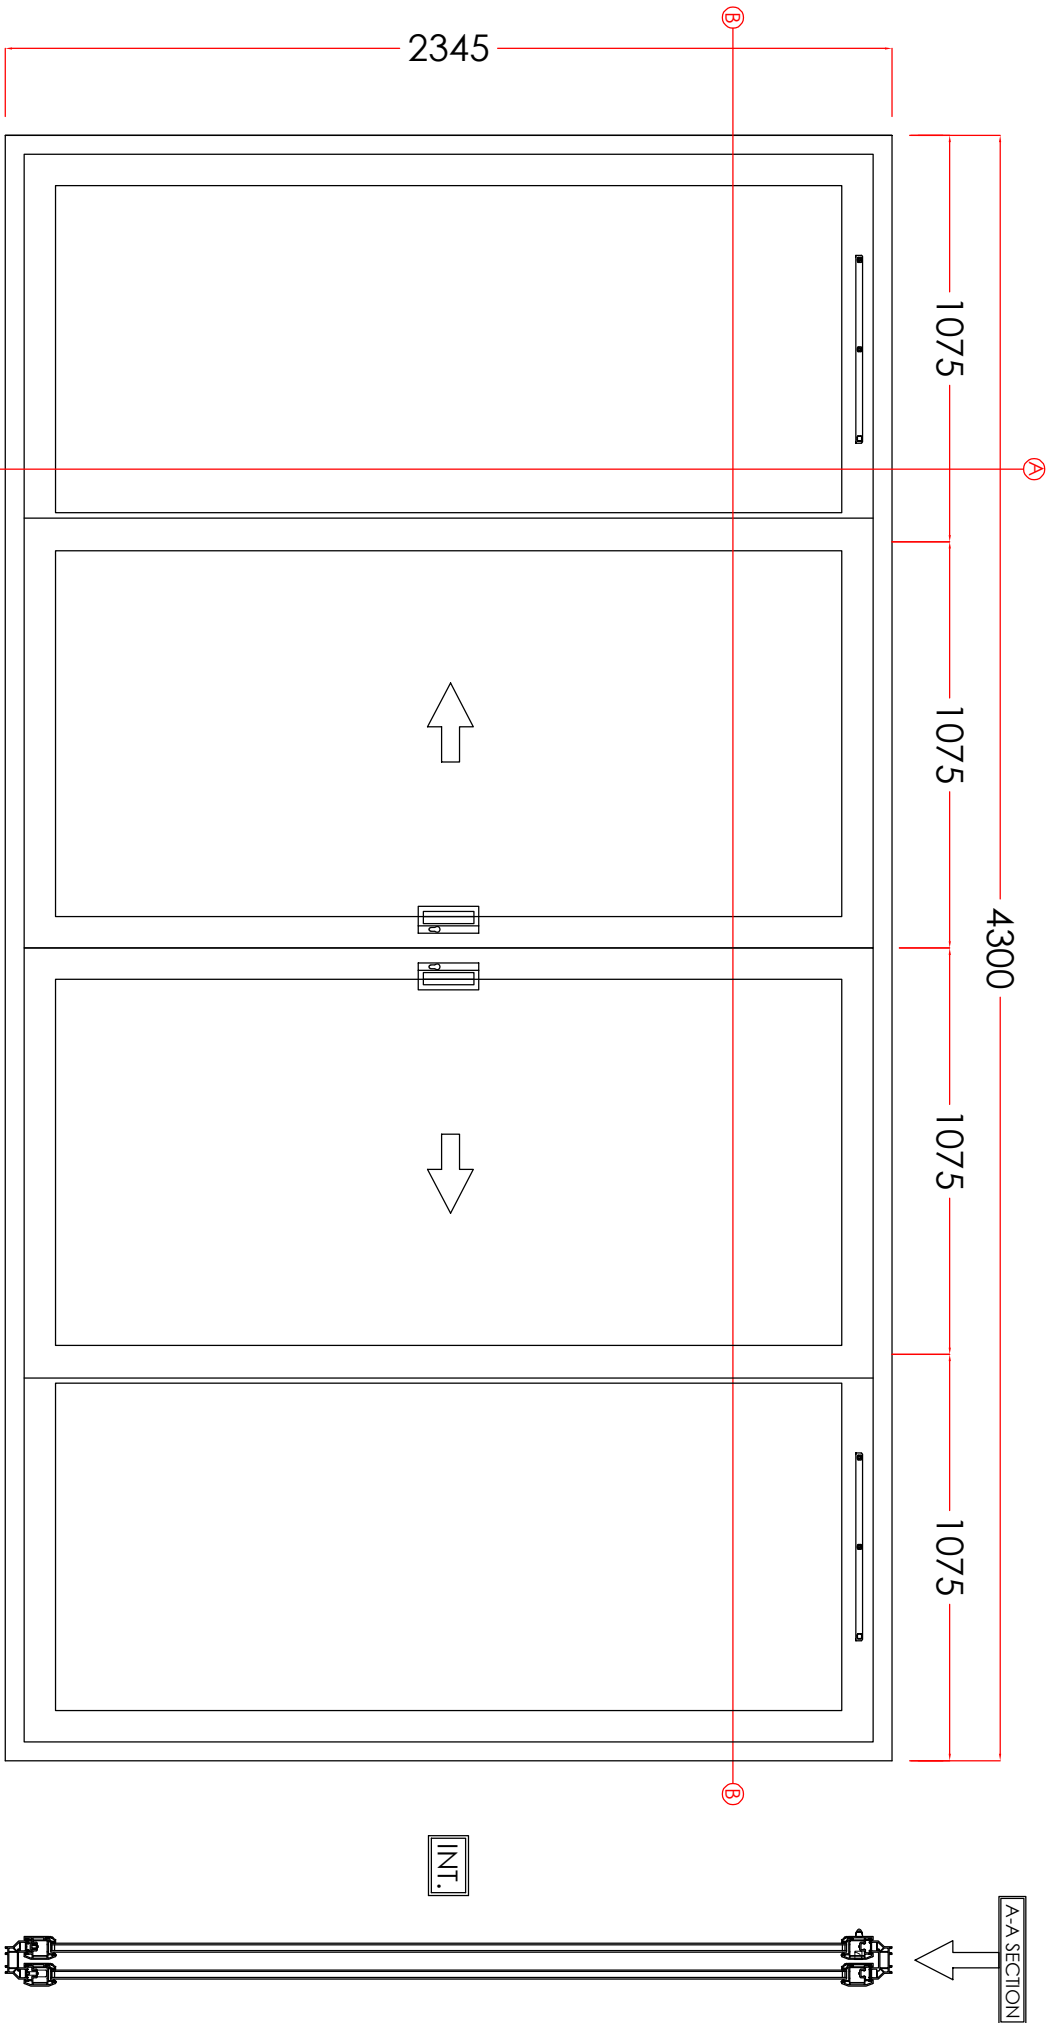


B-B SECTION

1. BALCONY

MATERIAL - PVCU
INTERNAL & EXTERNAL COLOUR - WHITE
GLAZING - 24MM SEALED UNITS

VIEWED EXTERNALLY

THESE DRAWINGS ARE THE PROPERTY OF ANGLIAN HOME IMPROVEMENTS
AND MUST NOT BE USED, DISTRIBUTED, LOANED OR COPIED WITHOUT THE
EXPRESS PERMISSION OF ANGLIAN HOME IMPROVEMENTS.

Scale - 1 : 20
(Produced on A3 Paper)
Sheet 1 Of 1

Drawers Initials:
JNG

CONTRACT No.: 30491462

date: 01/05/26

PROPOSED: PATIO DOOR REPLACEMENT

AT: 10 KINGS COURT

(INSTALLATION ADDRESS)

BEACH GREEN
SHOREHAM BY SEA
WEST SUSSEX, BN43 5YD

V1 September 2024

