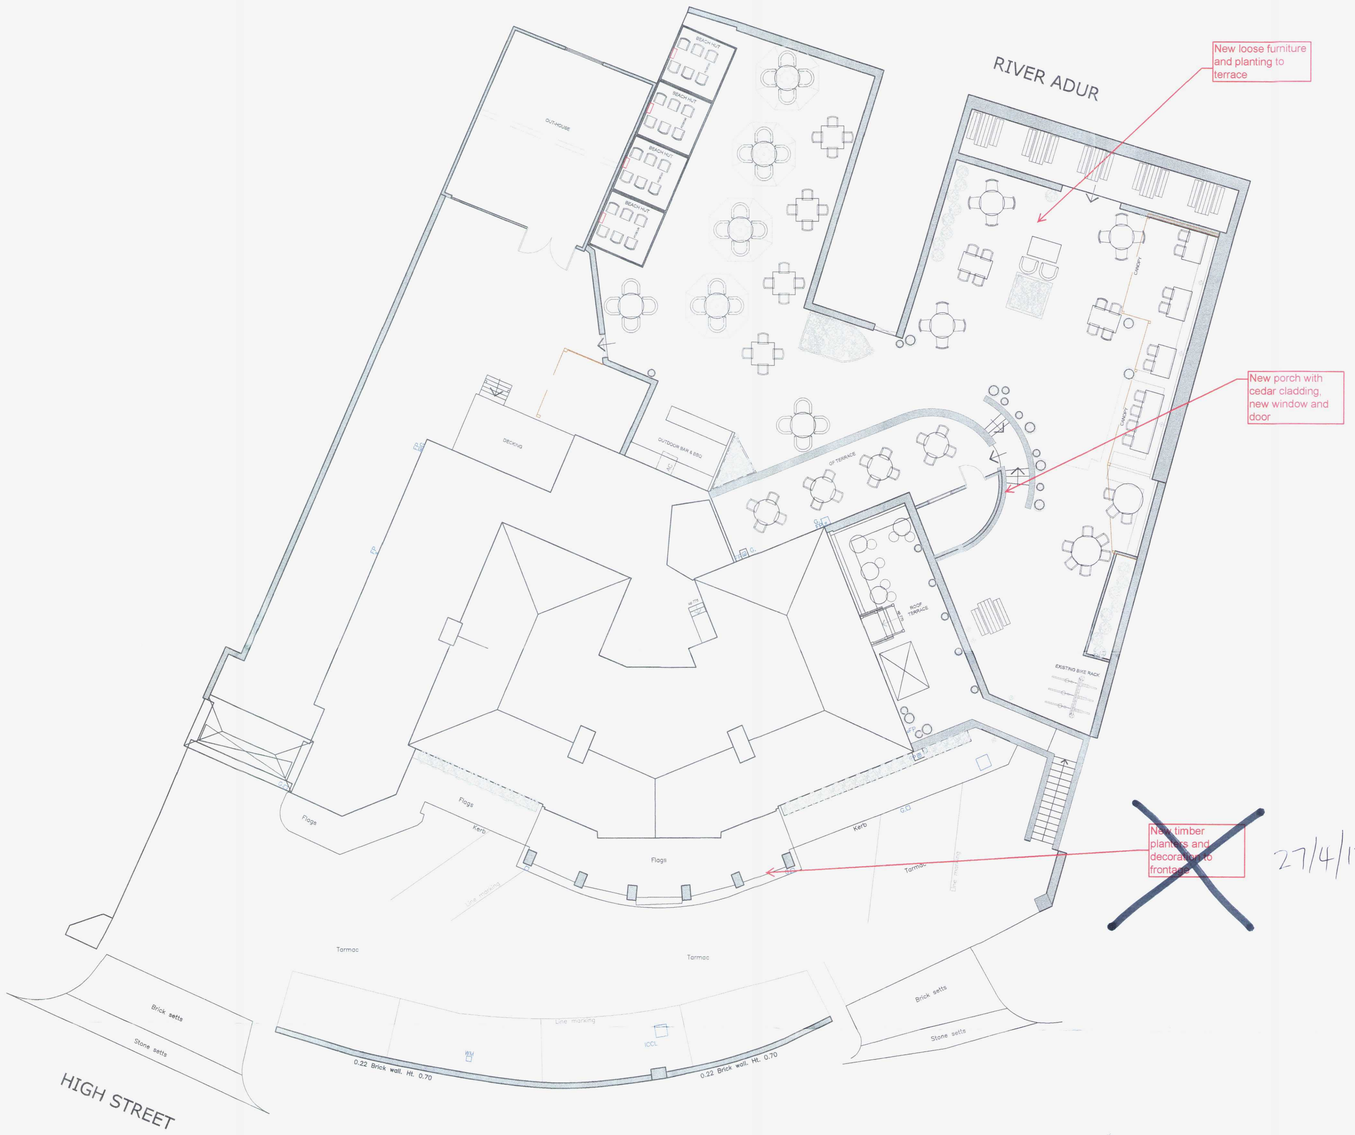

© copyright
This drawing, design & all information contained herein remains the sole copyright of BGW DESIGN STUDIO & reproduction in any form is strictly forbidden unless permission is obtained in writing.

NOTES:
- Do not scale from this drawing, all dimensions must be checked on site. The contractor must verify all site dimensions, drawings, details & specifications. Any discrepancies must be reported to BGW DESIGN STUDIO prior to any commencement of work.
- Figured dimensions to take preference over those scaled.
- All specified items are to be installed in accordance with the manufacturers recommendations & instructions.

AMENDED 27/4/17

C2CW/17
22 FEB 2017

27/4/17

PROPOSED SITE PLAN - 1:100 @ A1

0 5 10 15 20

SCALE BAR 1:100

*	–	1ST ISSUE	–
rev	date	note	init.

Stage: PROVISIONAL

Client: FULLER, SMITH & TURNER

Project:
The Bridge Inn
87 High Street
Shoreham by Sea
Sussex BN43 5DE

Title: Proposed Site Plan

Scale 1:100	Dwg size: A1
Drawn: RAB	Date: Sep 2016
Drawing No. 2914 - 02-01	Revision: *

CONCORDE DESIGN

South Yorkshire
Palmer Street
Hyde Park
Doncaster
DN4 5DD

01302 381 024

London
Unit 114
Screenworks
22 Highbury Grove
N5 2EF

0203 355 2297
www.concordebgw.com