ADUR & WORTHING
PLANNING SERVICES
PLAN AWDM/0204/17
DATE VALID 22 FEB 2017

© copyright
This drawing, design & all information contained herein remains the sole copyright of BGW DESIGN STUDIO & reproduction in any form is strictly forbidden unless permission is obtained in writing.

NOTES:
- Do not scale from this drawing, all dimensions must be checked on site. The contractor must verify all site dimensions, drawings, details & specifications. Any discrepancies must be reported to BGW DESIGN STUDIO prior to any commencement of work.
- Figured dimensions to take preference over those scalled.
- All specified items are to be installed in accordance with the manufacturers recommendations & instructions.

AMENDED 27/4/17

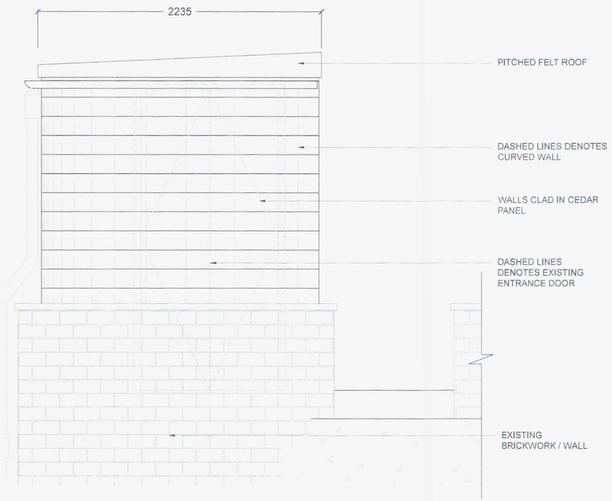

PROPOSED PORCH ELEVATION AA - 1:20 @ A1

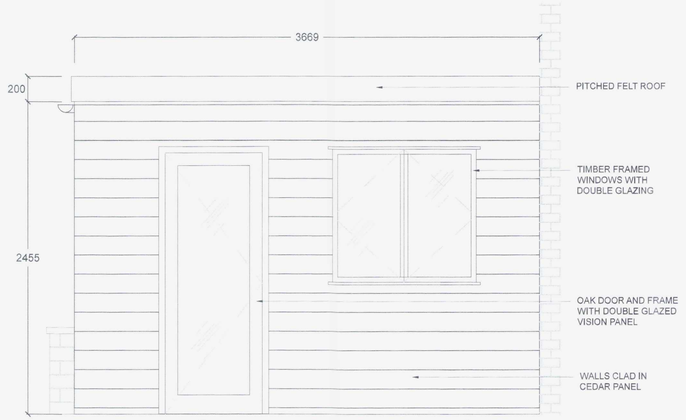

PROPOSED PORCH ELEVATION BB - 1:20 @ A1

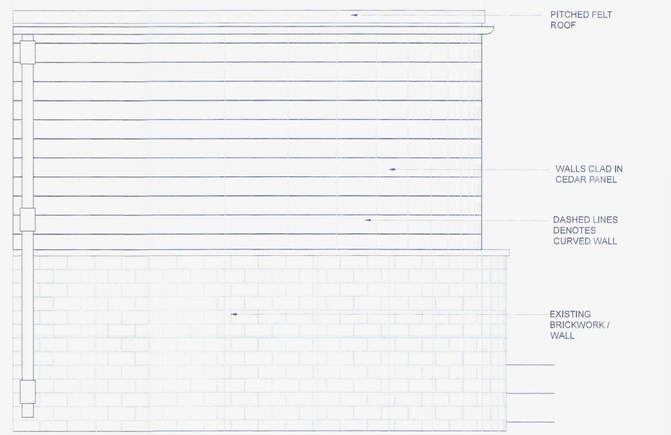

PROPOSED PORCH ELEVATION CC - 1:20 @ A1

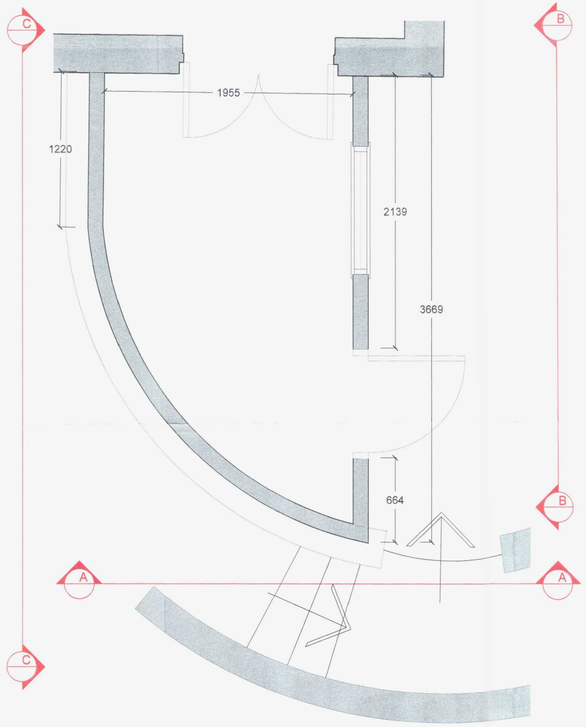

PROPOSED PORCH PLAN - 1:20 @ A1

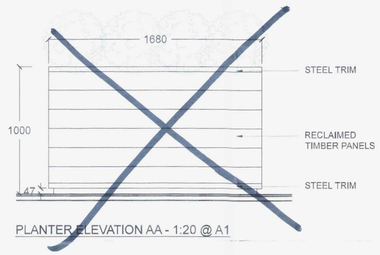

PLANTER ELEVATION AA - 1:20 @ A1

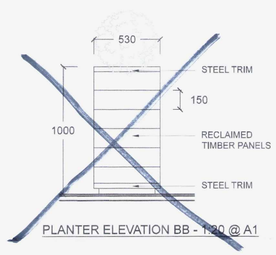

PLANTER ELEVATION BB - 1:20 @ A1

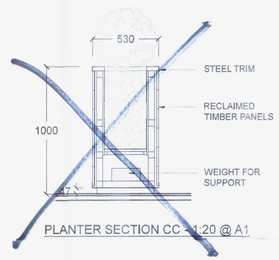

PLANTER SECTION CC - 1:20 @ A1

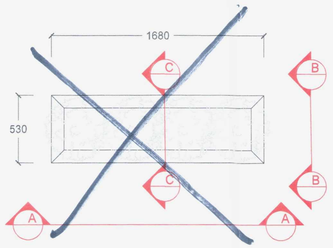

PROPOSED PLANTER PLAN - 1:20 @ A1

rev	date	note	init.
A	07.02.17	CURVED WINDOW REMOVED	EL

Stage: PROVISIONAL

Client: FULLER, SMITH & TURNER

Project:
The Bridge Inn
87 High Street
Shoreham by Sea
Sussex BN43 5DE

Title:
Porch and Planter Elevations and Details

Scale 1:20	Dwg size: A1
Drawn: EL	Date: 02.02.17
Drawing No. 2914 - 10-01	Revision: A

CONCORDE DESIGN

South Yorkshire
Palmer Street
Hyde Park
Doncaster
DN4 5DD
01302 361 024

London
Unit 114
Screenworks
22 Highbury Grove
N5 2EF
0203 355 2297

www.concordebgw.com