
**FOR PLANNING & LISTED BUILDING CONSENT**

This drawing has been produced using historic drawings and site measurement of Shoreham (Brighton City) Airport for proposed works at the Terminal Building, 14 Cecil Pashley Way, Shoreham-by-Sea and for that application alone. The drawing is not intended for use by any other person or for any other purpose. Drawings remain copyright of MSA Ltd. and may not be reproduced without written consent or licence.


0 1 2 3 4 5
1/100




1 Terminal Building South (Front) elevation - As Proposed
1:100 @ A1

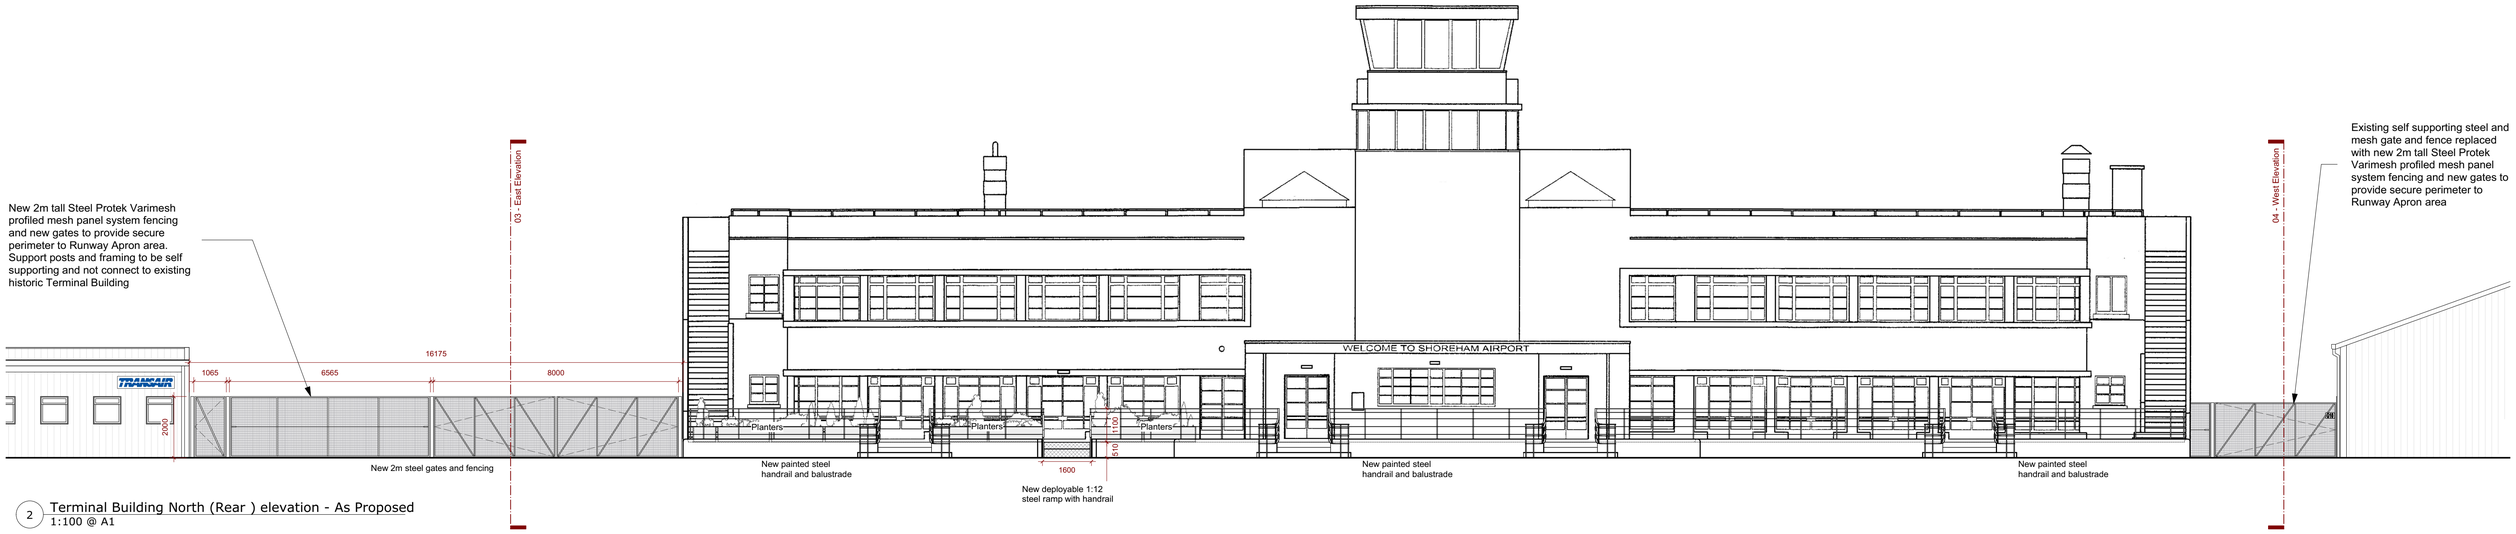


2 Terminal Building North (Rear ) elevation - As Proposed
1:100 @ A1

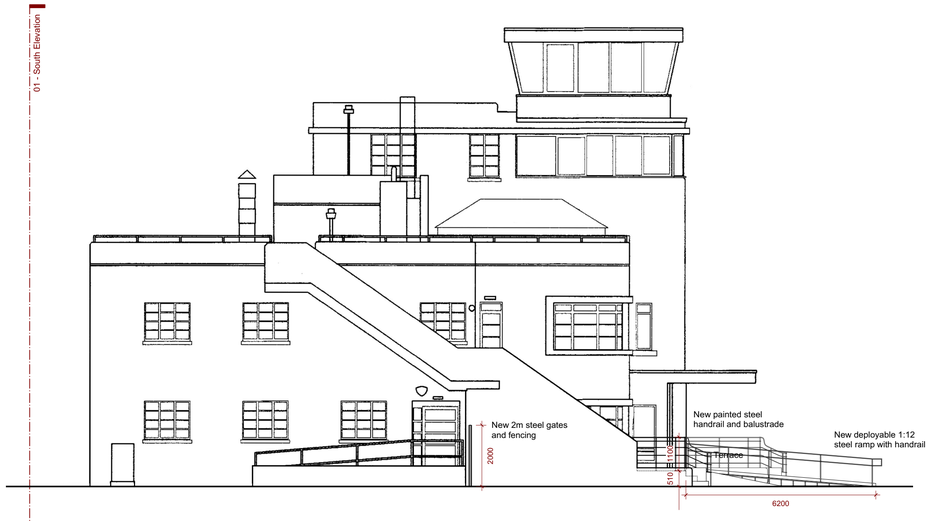


3 Terminal Building East elevation - As Proposed
1:100 @ A1




4 Terminal Building West elevation - As Proposed
1:100 @ A1

For Planning + Listed Building Consent

| Issue/Revision | Date | Rev |
|---|---|---|


MALCOLM SIMMONDS ARCHITECTS LTD.
7c CHURCH STREET, STORRINGTON
WEST SUSSEX, RH20 4LA T: +44 (0)1903 742880
W: www.malcolmsimmondsarchitects.com


**SHOREHAM (BRIGHTON CITY) AIRPORT**
Terminal Building, 14 Cecil Pashley Way, Shoreham-By-Sea, West Sussex, BN43 5FF

NEW FENCING, AIRSIDE RAMP AND RAILINGS ELEVATIONS - AS PROPOSED

DWG No.: SAS_P.004 Rev.: - Scale: 1:100 @ A1 Date: June 2021