EXISTING

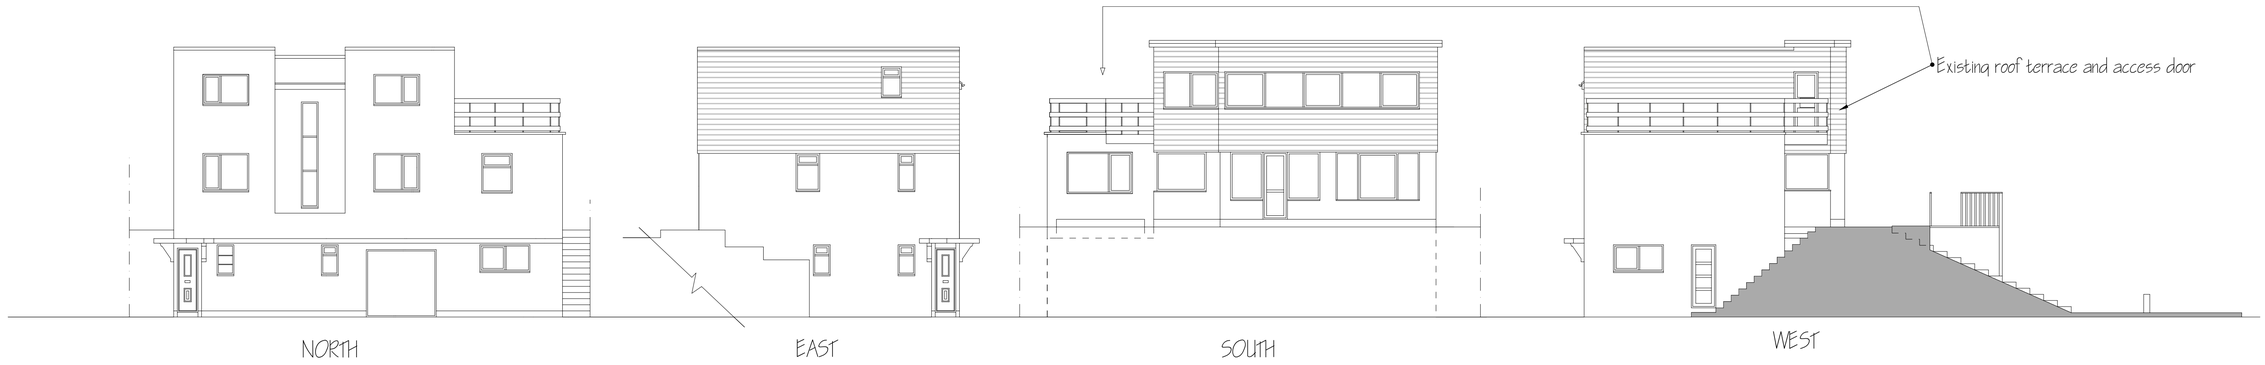

PROPOSED

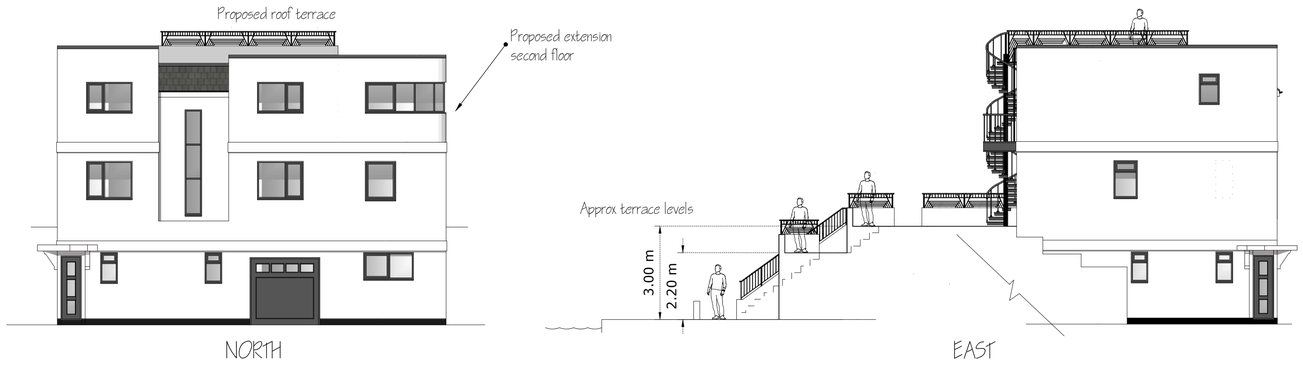

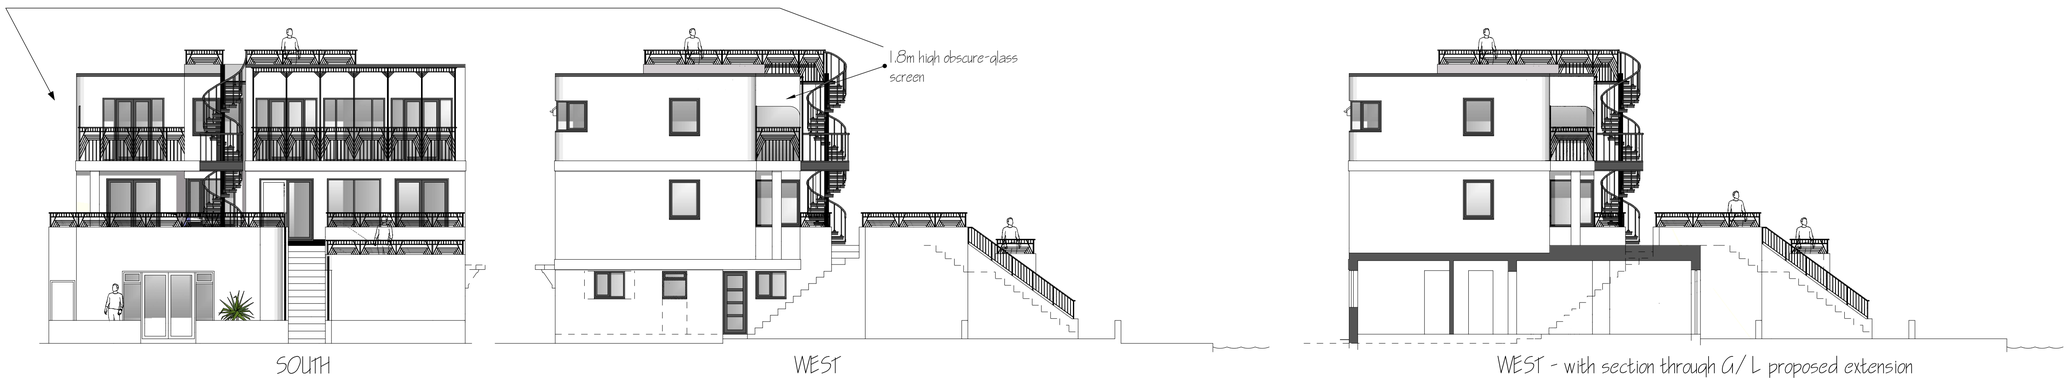

APPLICATION CLARIFICATION NOTES:
Proposal as per previous consent granted apart from the following:

1. Addition of ground floor extension leading out into garden to provide games/ TV room with direct access to garden plus home office area with storage.

2. Second floor west side bedroom to incorporate small balcony area.

3. Proposals for retaining walls and garden alterations (terracing) white rendered walls with balustrading to match main dwelling

deadspace DESIGNS

PROPOSED EXTENSION TO SECOND FLOOR, ALTERATIONS AND ROOF TERRACE at 'The Little White House' 204 Brighton Road, Lancing, West Sussex, BN15 8LJ

DRAWING: EXISTING AND PROPOSED ELEVATIONS - NEW APPLICATION SCALE: 1:100 @ A1 PAPER SIZE DATE: 21/ 01/ 2022 DRWG No. DS/ EVANS/ 04NEWrev1

1:100 @ A1 0 1 2 3 4 5m