Residential Development for the construction of 2 houses at
14 The Meadway, Shoreham by Sea, BN43 5RP

November 2015
Drawing no:JB 374/ planning 07B

AMENDED

ADUR & WORTHING
PLANNING SERVICES

PLAN	AWDM/ 1616/15
DATE	4/12/15

EXTERNAL MATERIALS:

CLADDING TO 1ST FLOOR: European mountain larch with a clear coating for fire retardant and to maintain colour

BRICKWORK TO GROUND FLOOR: Local Stock Chailey brick

WINDOWS: Coloured upvc frames and double glazed (coloured dark grey)

RAINWATER GOODS: Milled Alluminium downpipes, gutters and fixing brackets

FASCIAS AND SOFFIT BOARDS: upvc boards coloured dark grey to match window frames)

ROOF: Heather colour concrete interlocking tiles laid at 20 degree pitch

BOUNDARIES: Front boundaries to be railway sleepers retained within galvanized pressed metal channels

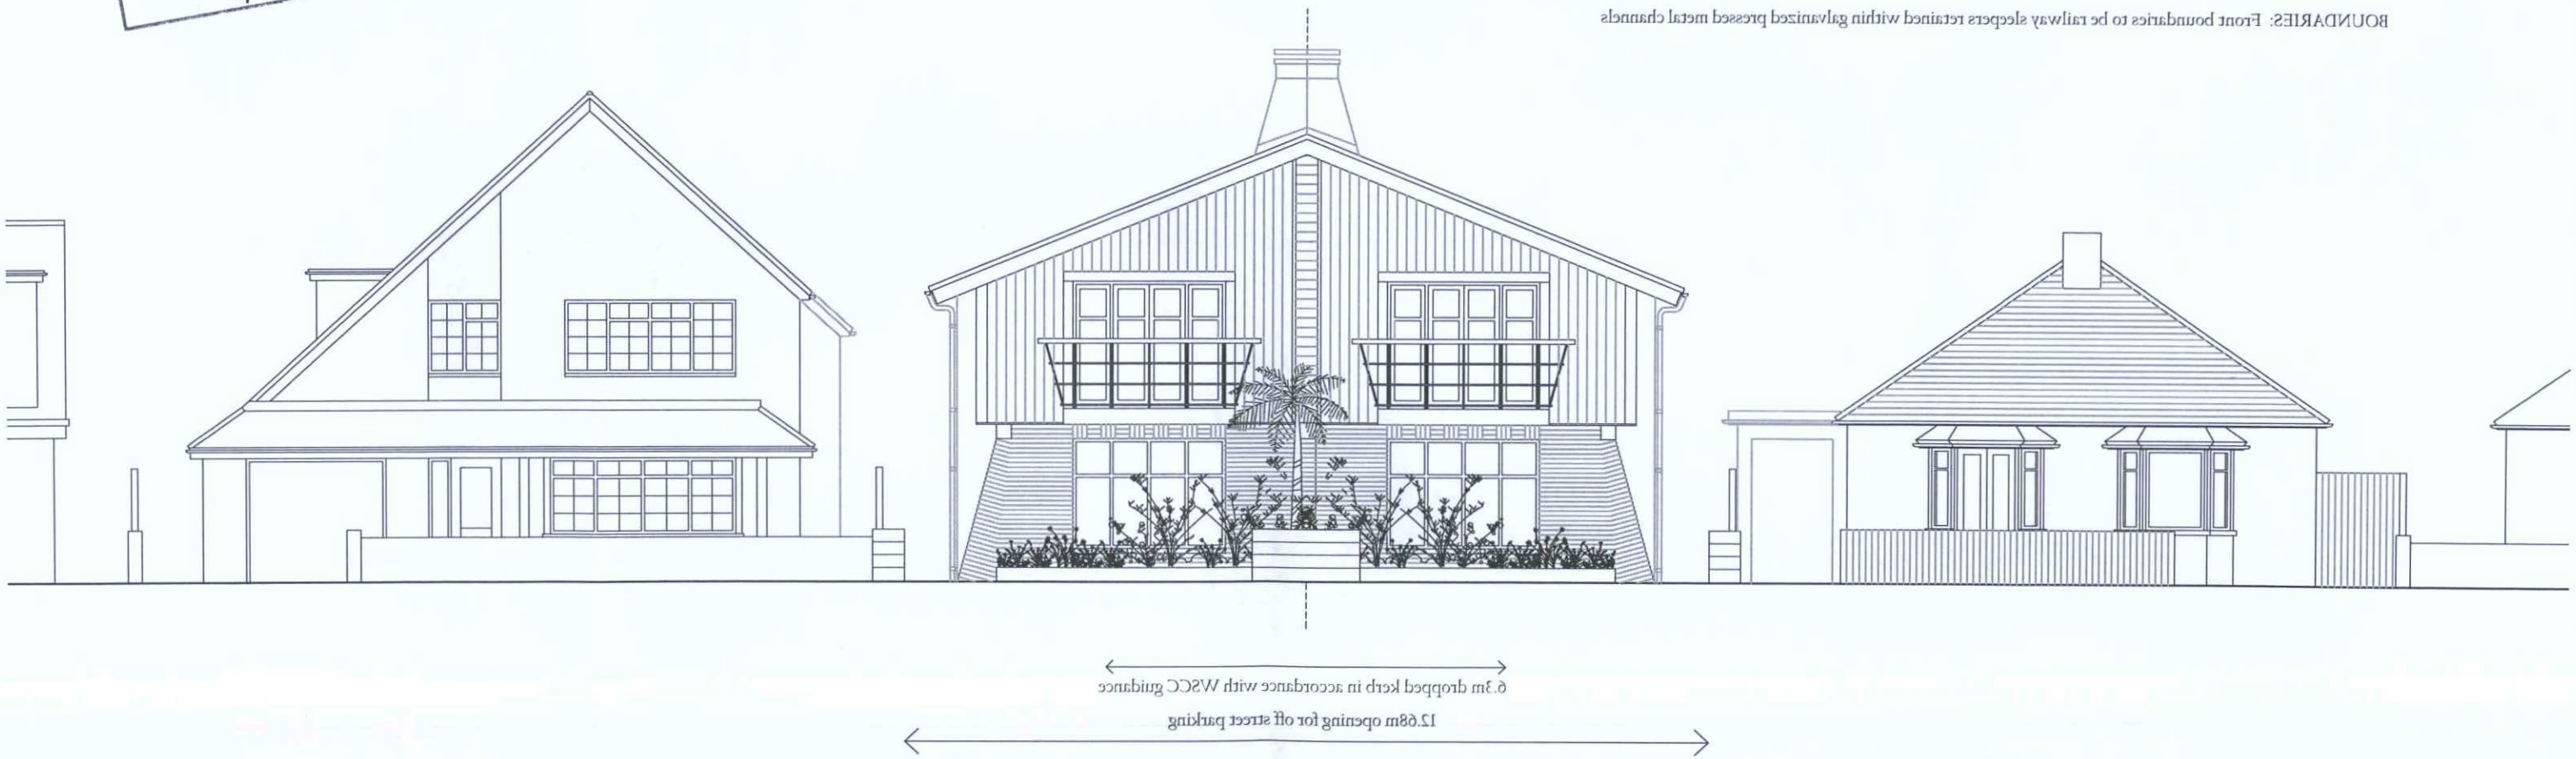

PROPOSED FRONT ELEVATION IN CONTEXT 1:100

0 1 2 3 4 5
SCALE BAR 1:100

JAMES BRECKELL : ARCHITECT : ARB : RIBA

Adur Business Centre, Little high Street, Shoreham by Sea, BN43 5EG, Tel 01273 467 621, Email: james@breckell.co.uk