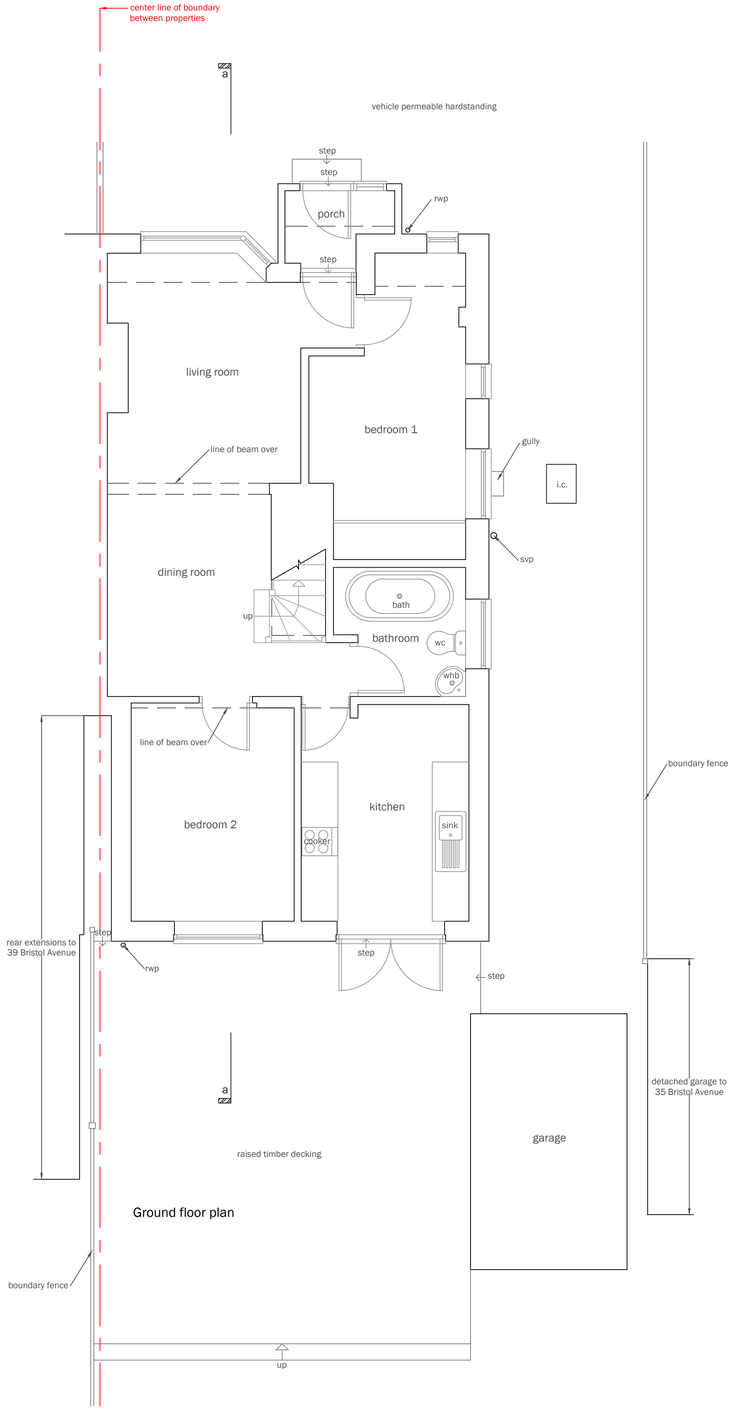

Ground floor plan

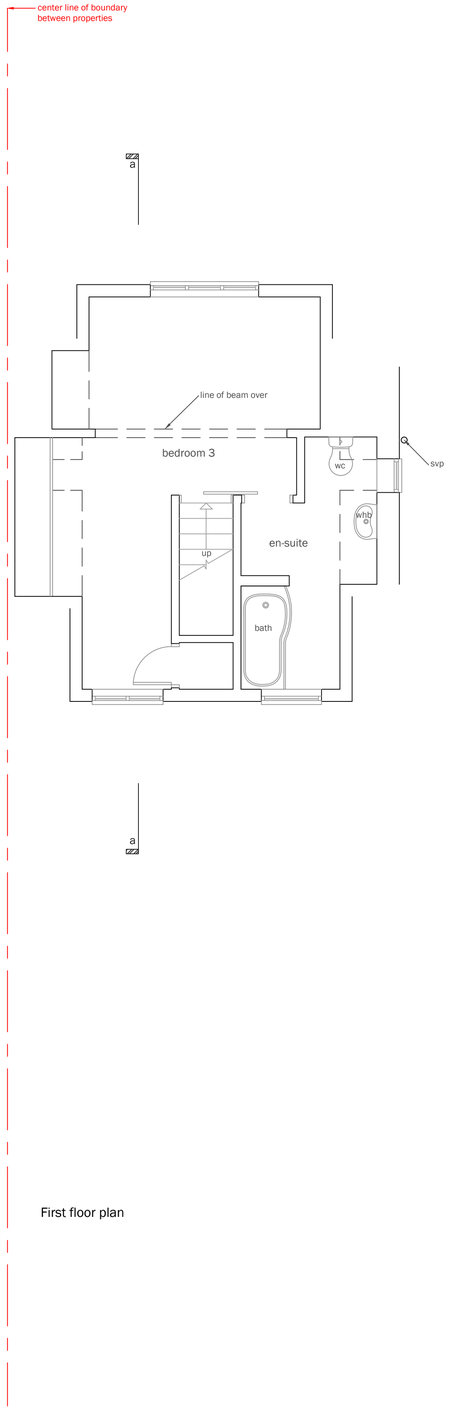

First floor plan

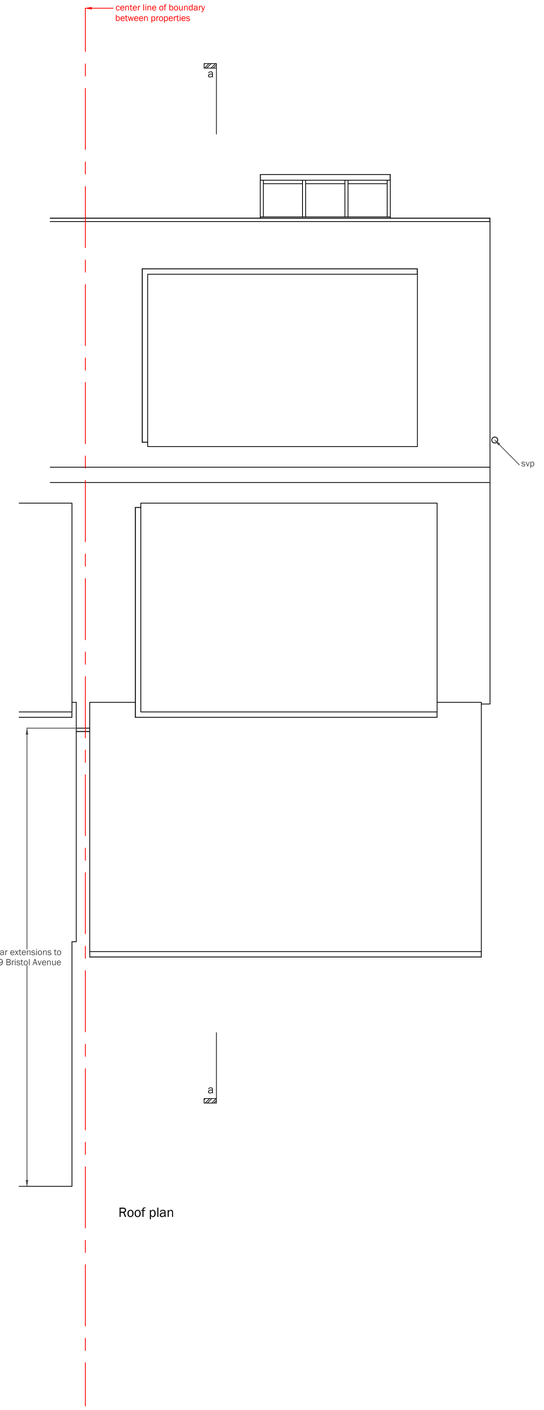

Roof plan

s c a l e b a r

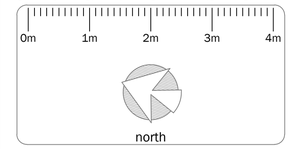

r e v i s i o n s

no.	date	description
a	08.03.22	Planning amendment

HUNTER DAVIDSON DESIGN
• 2 Southwick Street • Southwick • BN42 4AD •
• tel: 07821 172556 •
• e-mail: mark@hunterdavidsondesign.co.uk •
• web: www.hunterdavidsondesign.co.uk •

client	Mr Clayman
job	37 Bristol Avenue Lancing BN15 8NL
dwg no.	455.01 .a
title	Existing Floor and Roof Plans
drawn by	MD
scale	1 : 50 @ A1 / 1 : 100 @ A3
date	01.02.22

~~Do not scale off drawing~~
Check all dimensions on site before any work commences.
All goods, materials and workmanship to conform with current Building Regulations, Codes of Practice and British Standards.
This drawing shall not be reused, copied, or reproduced in any form without the prior authorisation of Hunter Davidson Design.
Copyright of Hunter Davidson Design.