
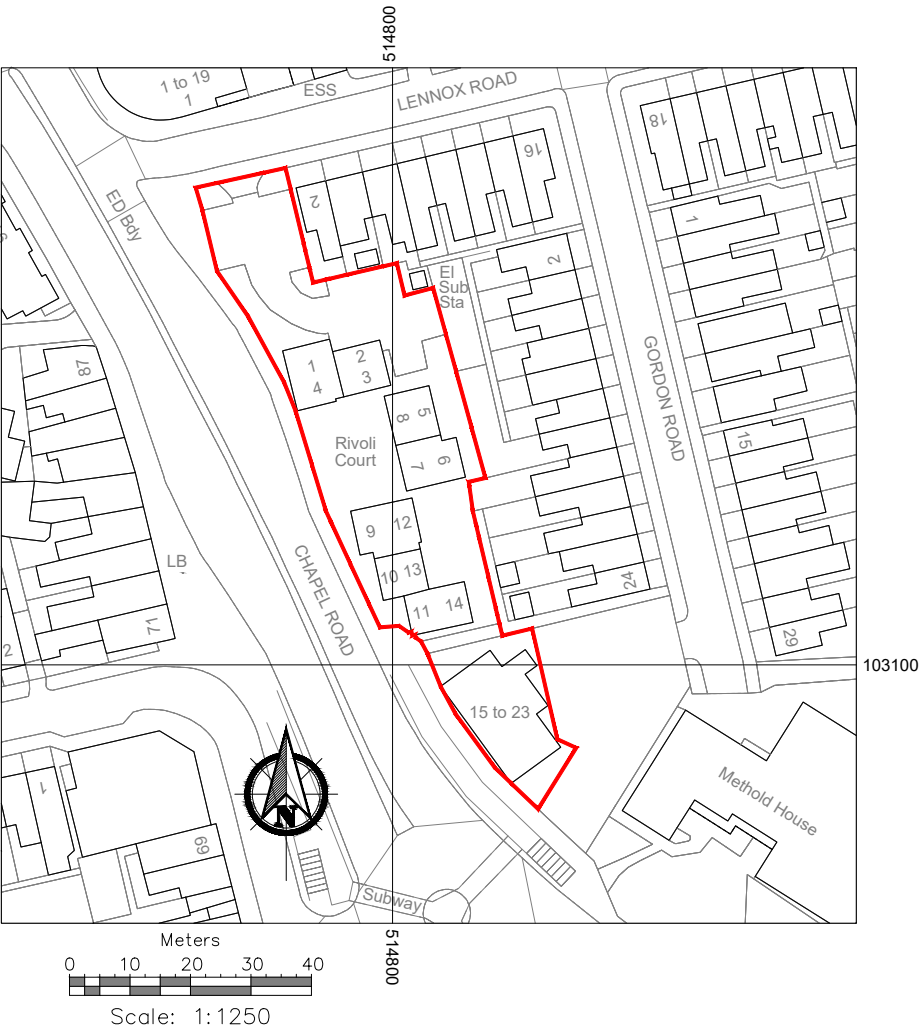


Existing Block Plan @ 1:500 scale

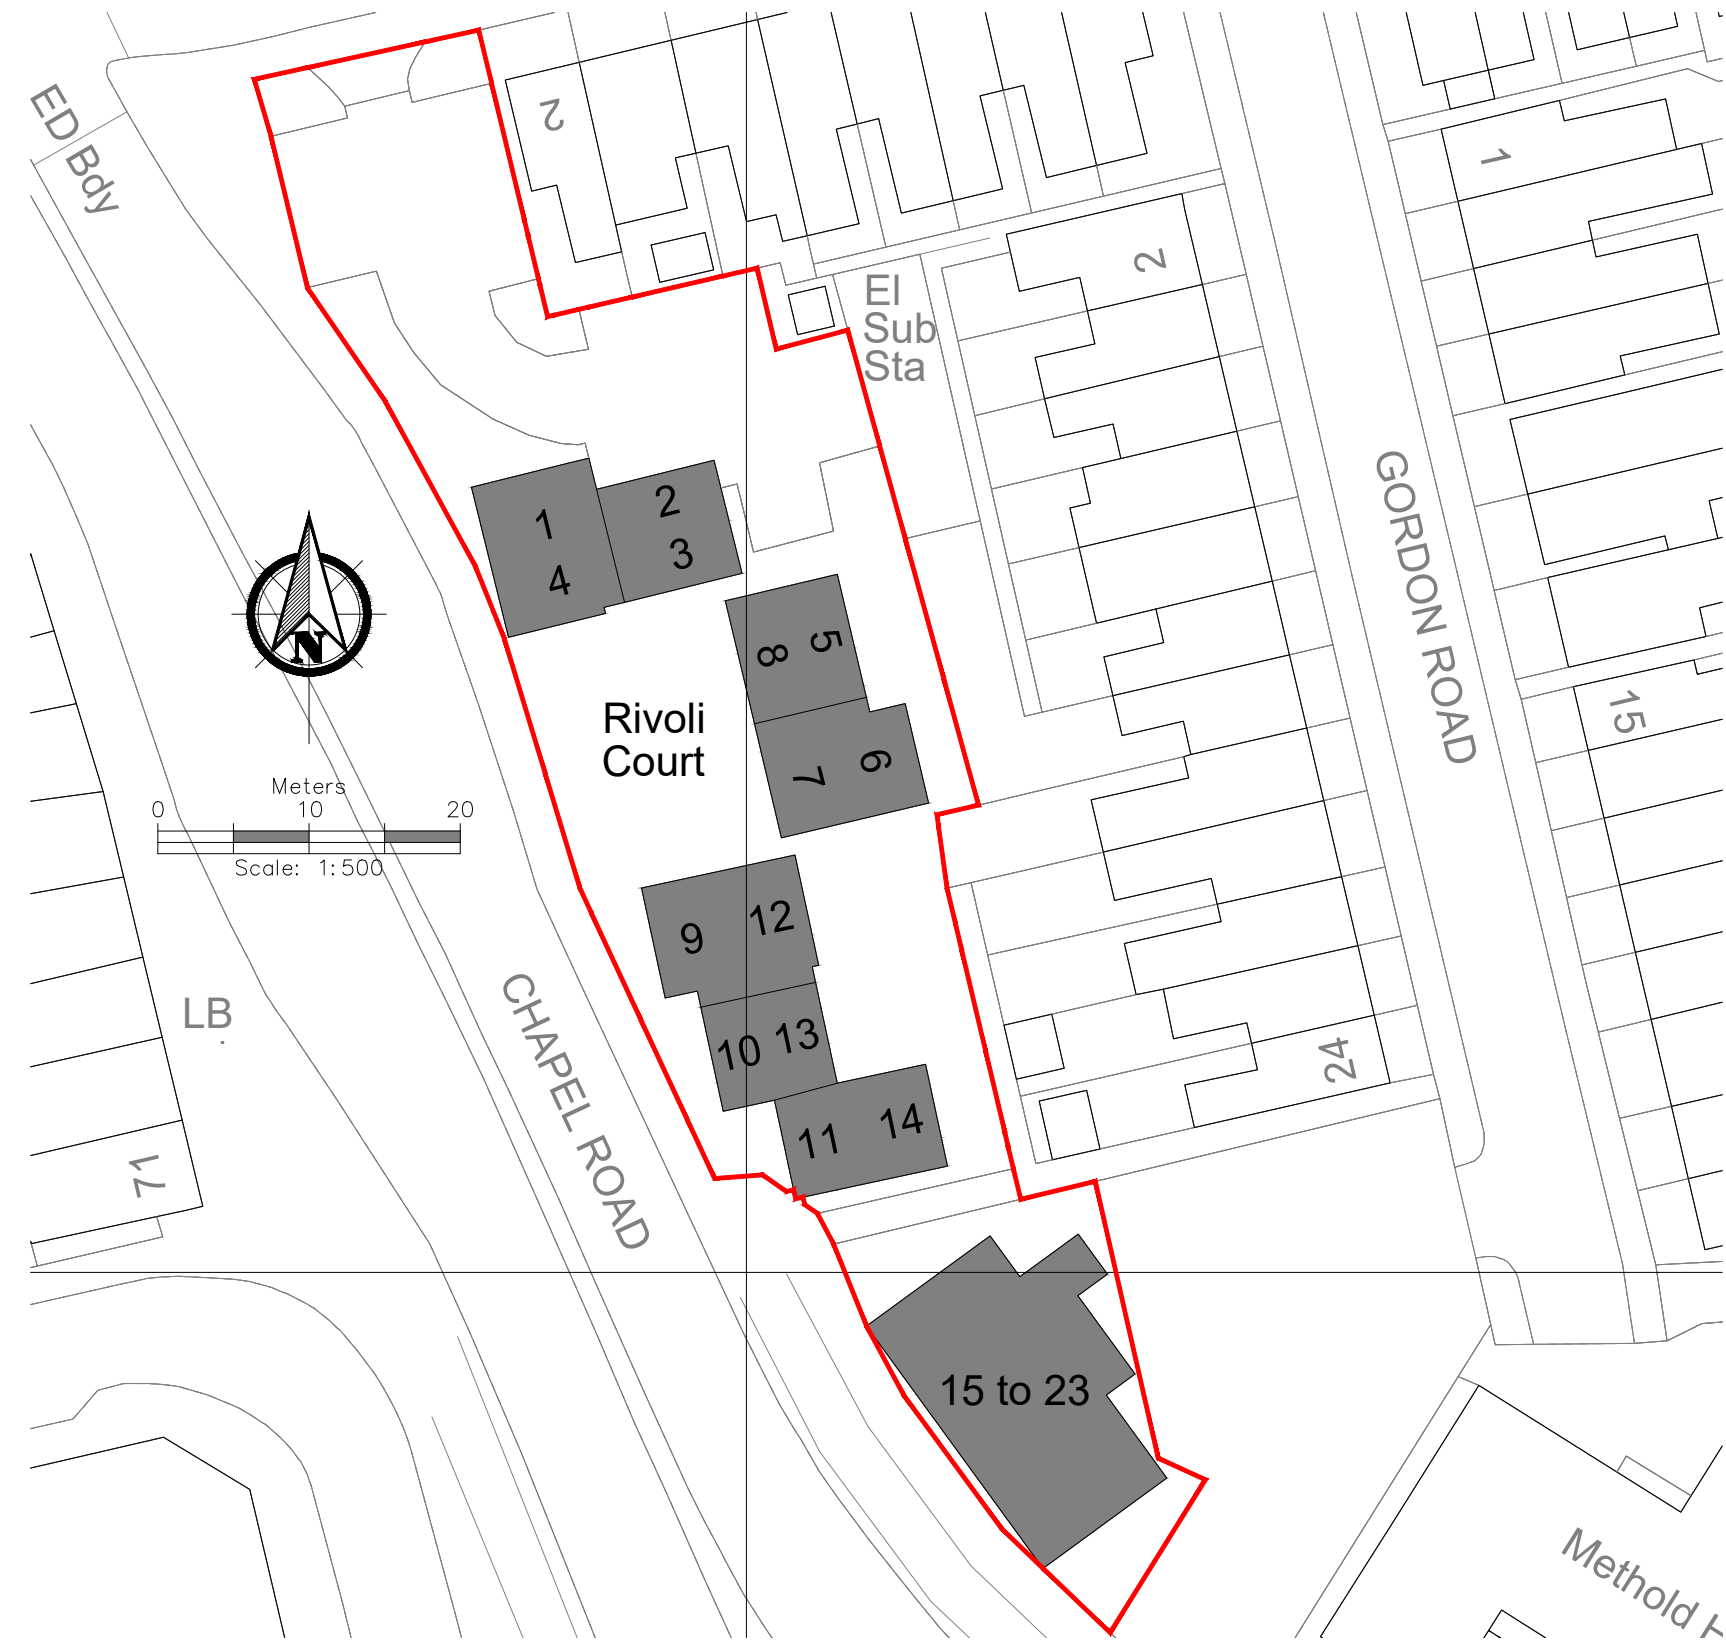

Existing Site Location Plan @ 1:1250 scale

Rev.	Date

Do not scale from this drawing. Dimensions to be verified on site by contractor prior to commencement of work.
This drawing is the copyright of the practice and may not be reproduced in part or in whole without the prior written consent of the practice.
© 2019 Faithorn Farrell Timms LLP



Faithorn Farrell Timms

10 Hunns Mere Way
Woodingdean Business Park
Brighton
BN2 6AH

T 01273 305027

Client

Project
Rivoli Court
Chapel Road
Worthing BN11 1BU

Drawing Title
Existing Block & Site Location Plan

Date July 2025	Scale 1:500&1:1250@A3
-------------------	--------------------------

Drawn By CP	Checked By IR
----------------	------------------

Project No. PR-10941	Drawing No. PR-10941-01	Rev.
-------------------------	----------------------------	------