


Notes:
All Levels are related to TBM value: 20.00m
Situated on Ground Level as shown on Existing Elevation 1.


North Point is indicative only.

North Point is indicative only.

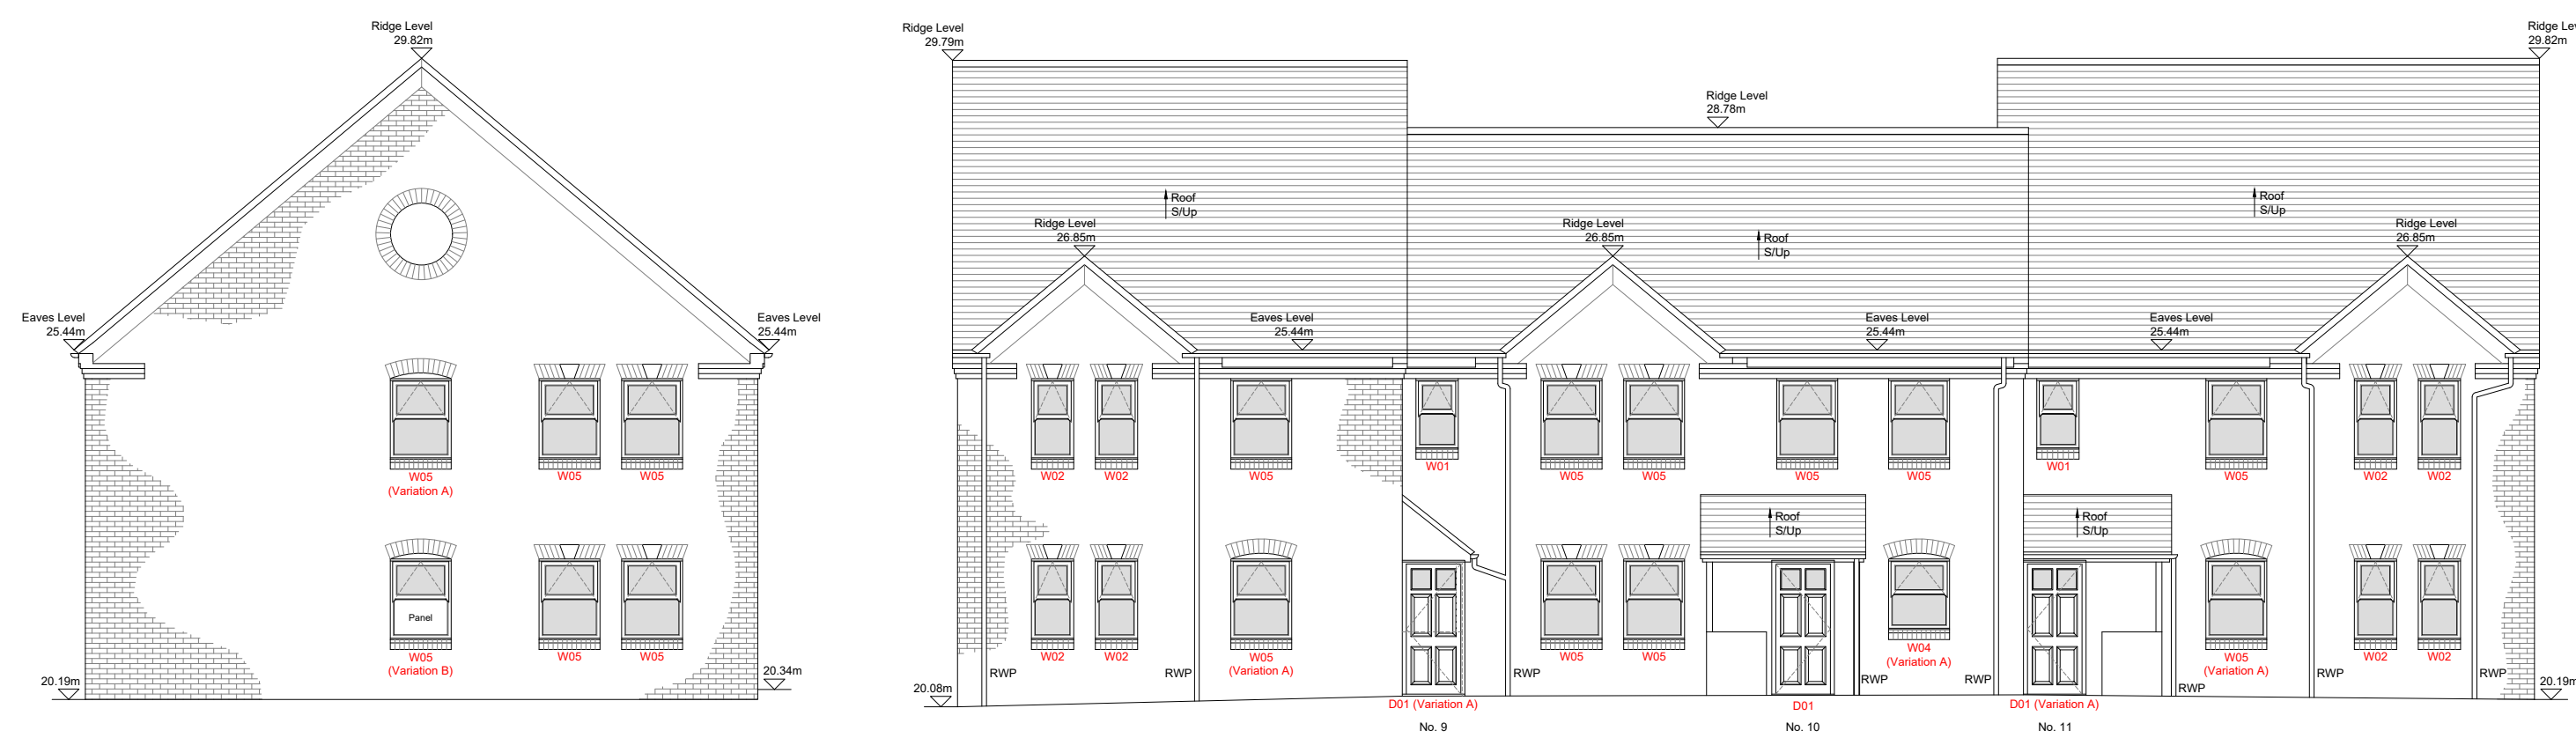


Existing Elevation 11 (Rivoli Court Nos. 9-14)


Existing Elevation 12 (Rivoli Court Nos. 9-14)

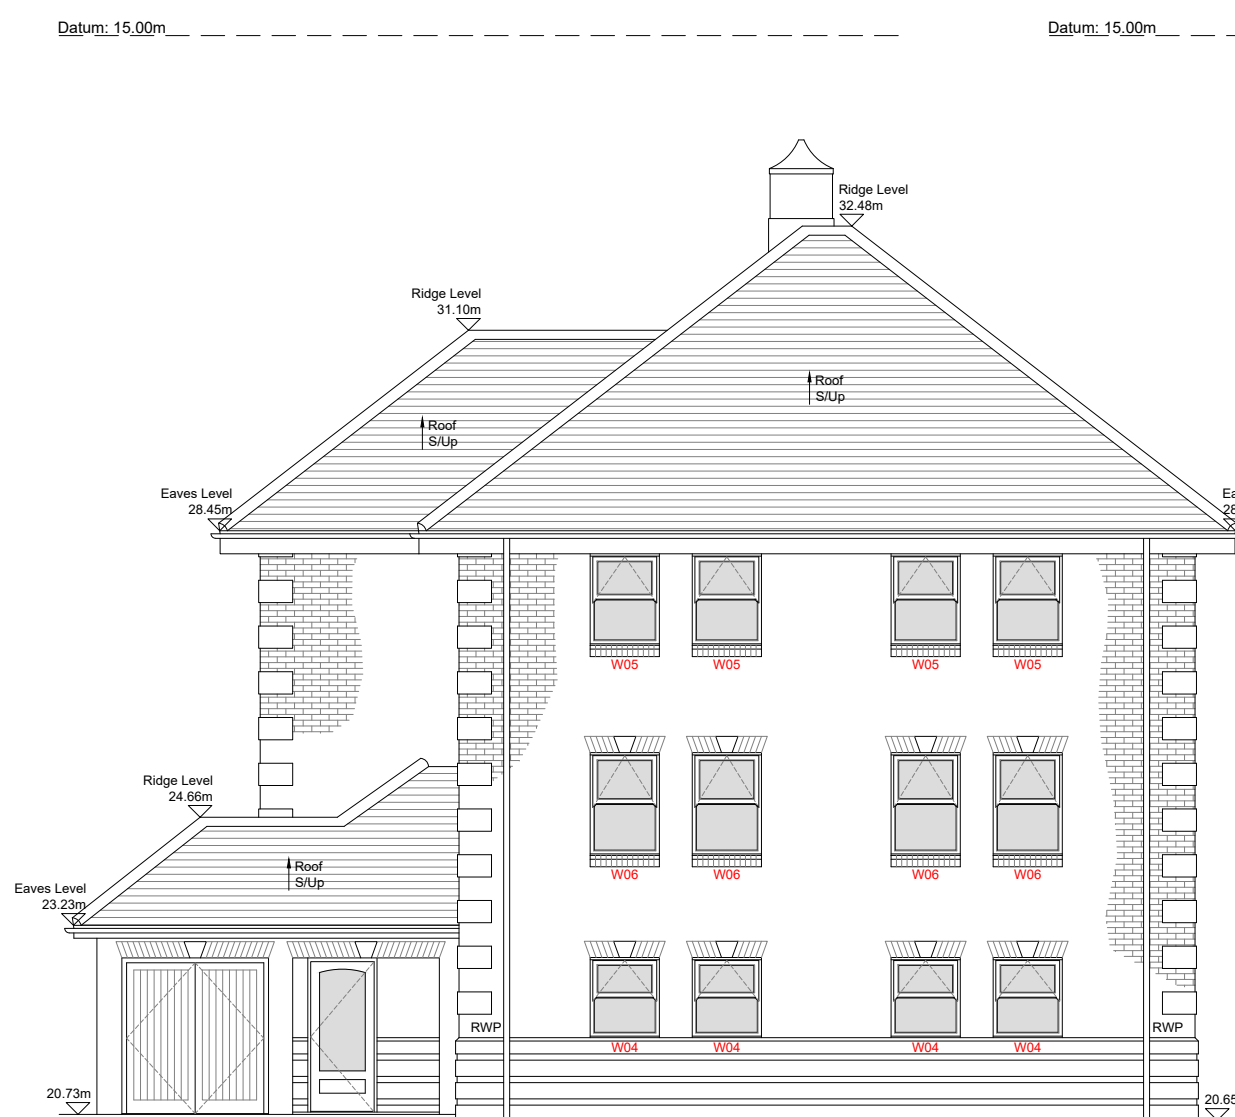

Existing Elevation 13 (Rivoli Court Nos. 15-23)

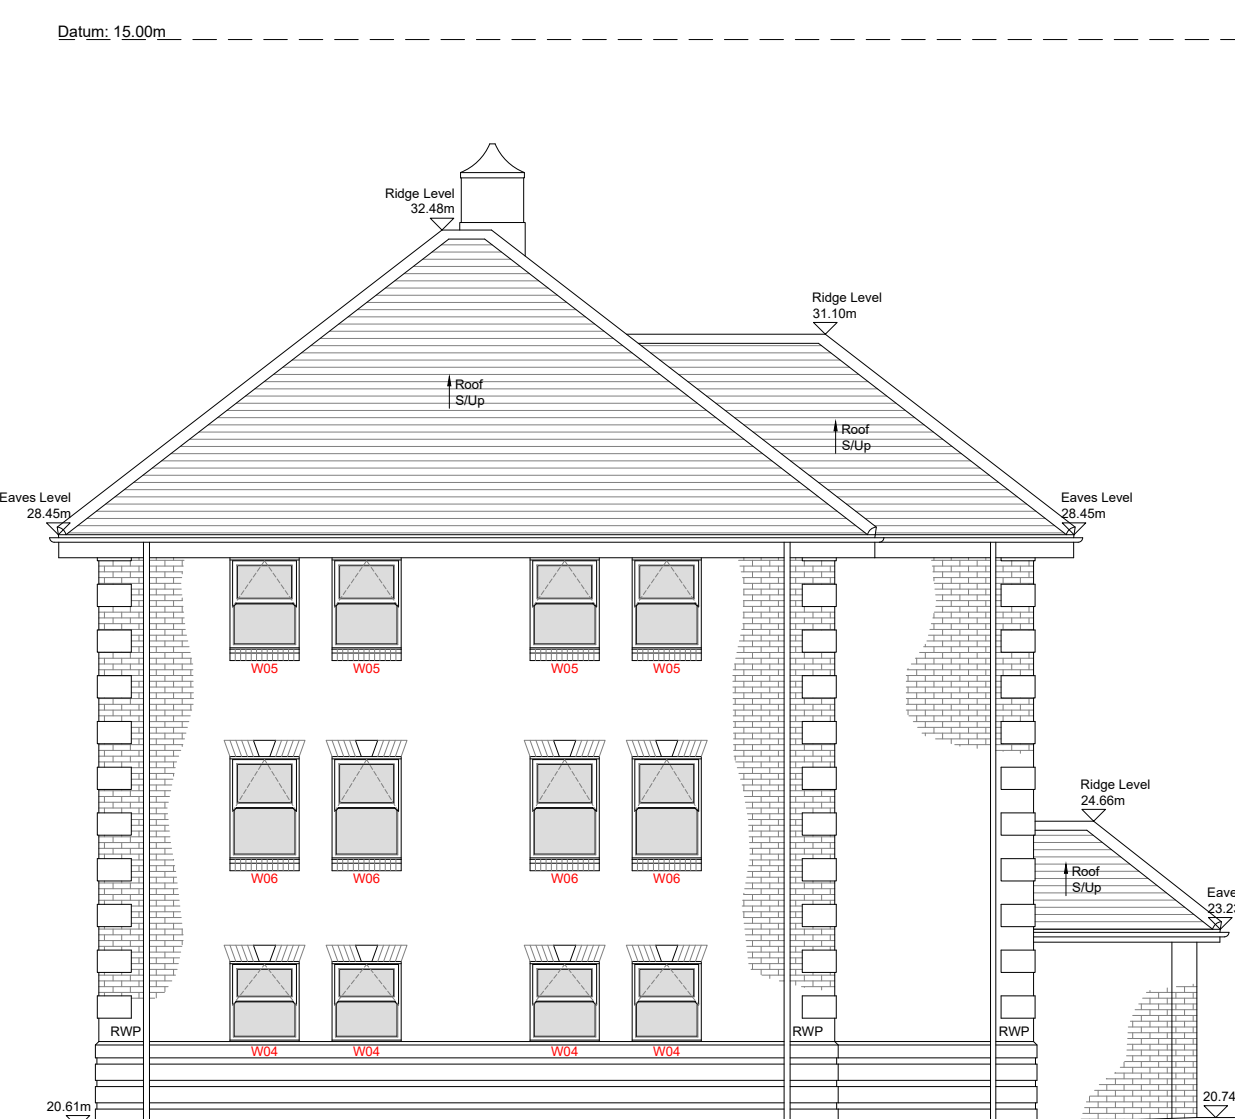



Existing Elevation 15 (Rivoli Court Nos. 15-23)

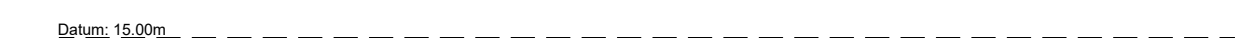

Existing Elevation 14 (Rivoli Court Nos. 15-23)



Existing Elevation 16 (Rivoli Court Nos. 15-23)

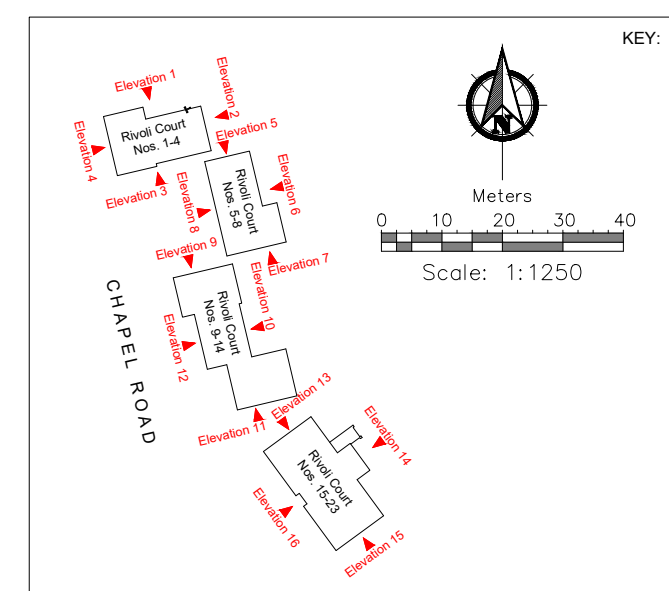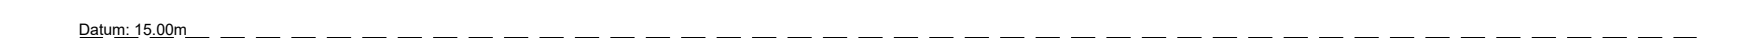[illegible]

Rev.	Date
------	------

Do not scale from this drawing. Dimensions to be verified on site by contractor prior to commencement of work.

This drawing is the copyright of the practice and may not be reproduced in part or in whole without the prior written consent of the practice.

© 2022 Faithorn Farrell Timms LLP



Faithorn Farrell Timms
10 Hunns Mere Way
Woodingdean Business Park
Brighton
BN2 6AH
T 01273 305027

Client _____

Project Rivoli Court
Chapel Road
Worthing BN11 1BU

Drawing Title

Existing Elevations 11 to 16

Date	Scale
July 2025	1:100 @ A1

Drawn By CP	Checked By IR
----------------	------------------

Project No. PR-10941	Drawing No. Rev. PR-10941-03
-------------------------	---------------------------------