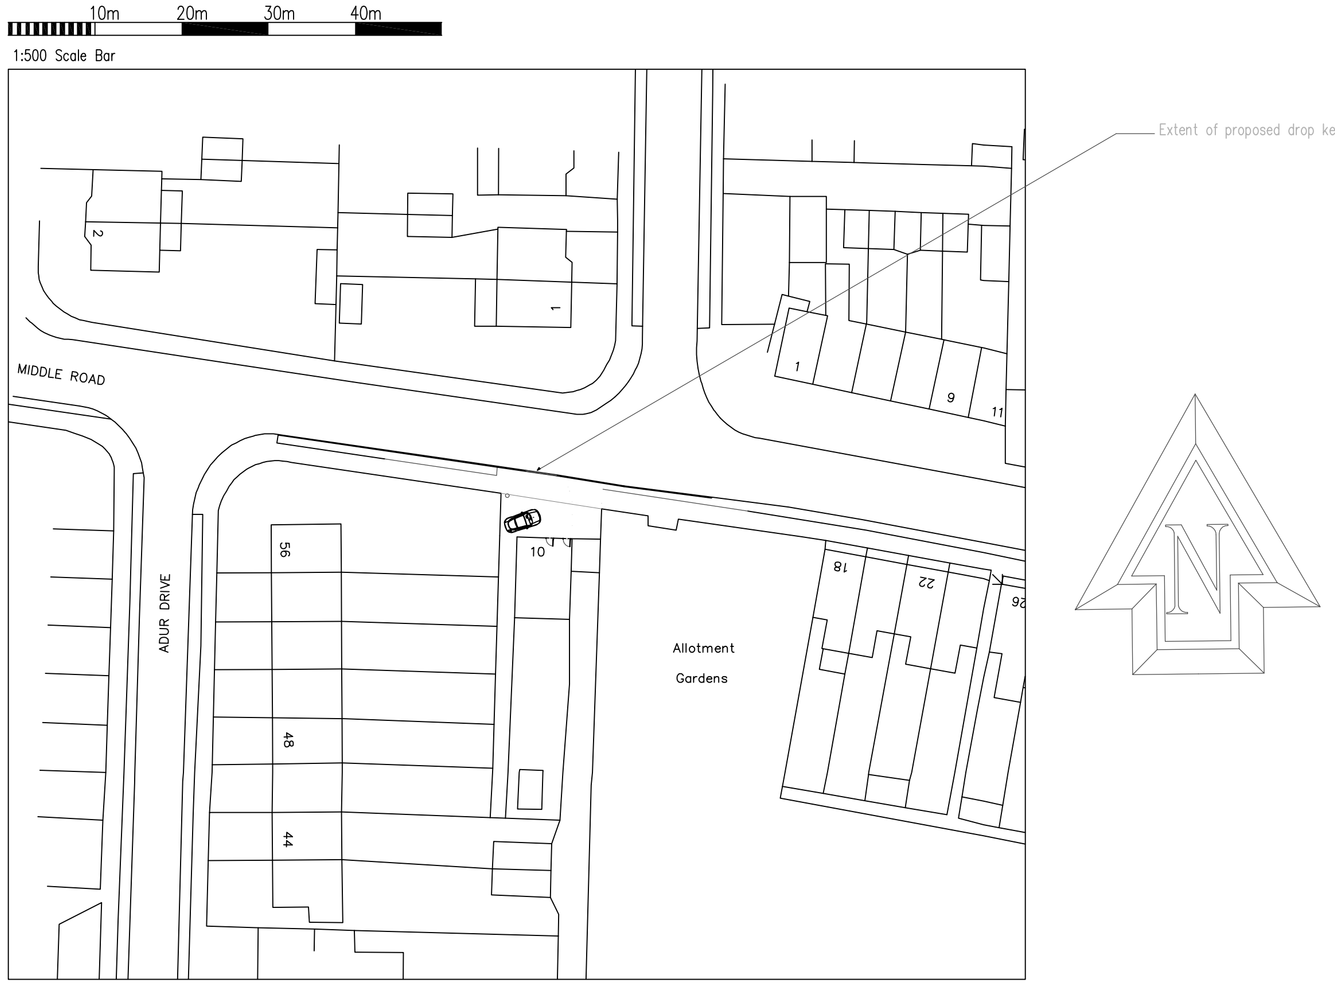

BLOCK PLAN 1:500

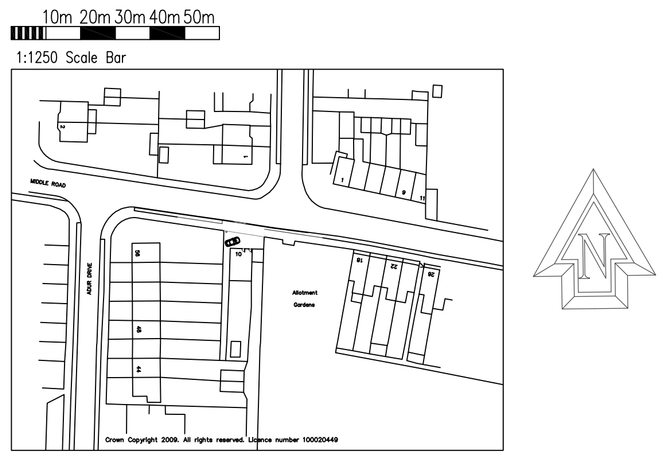

LOCATION PLAN 1:1250

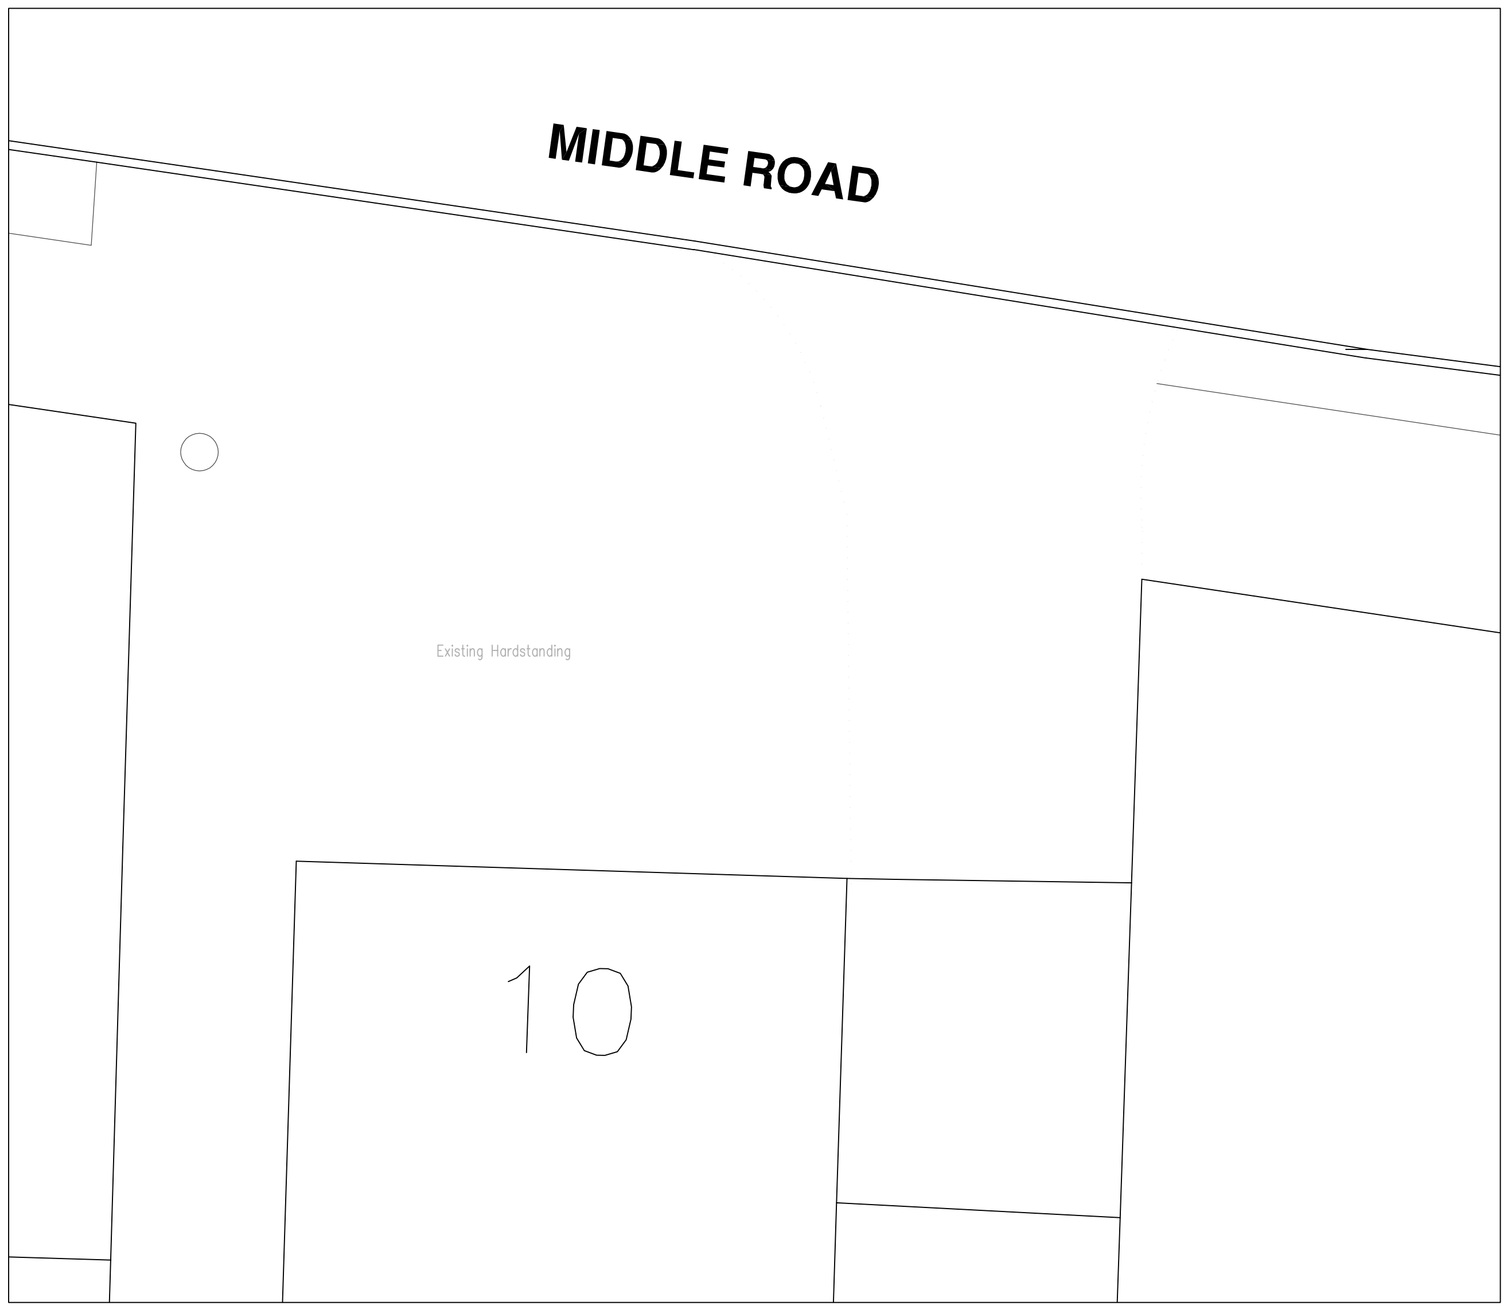

Plan As Existing 1:50

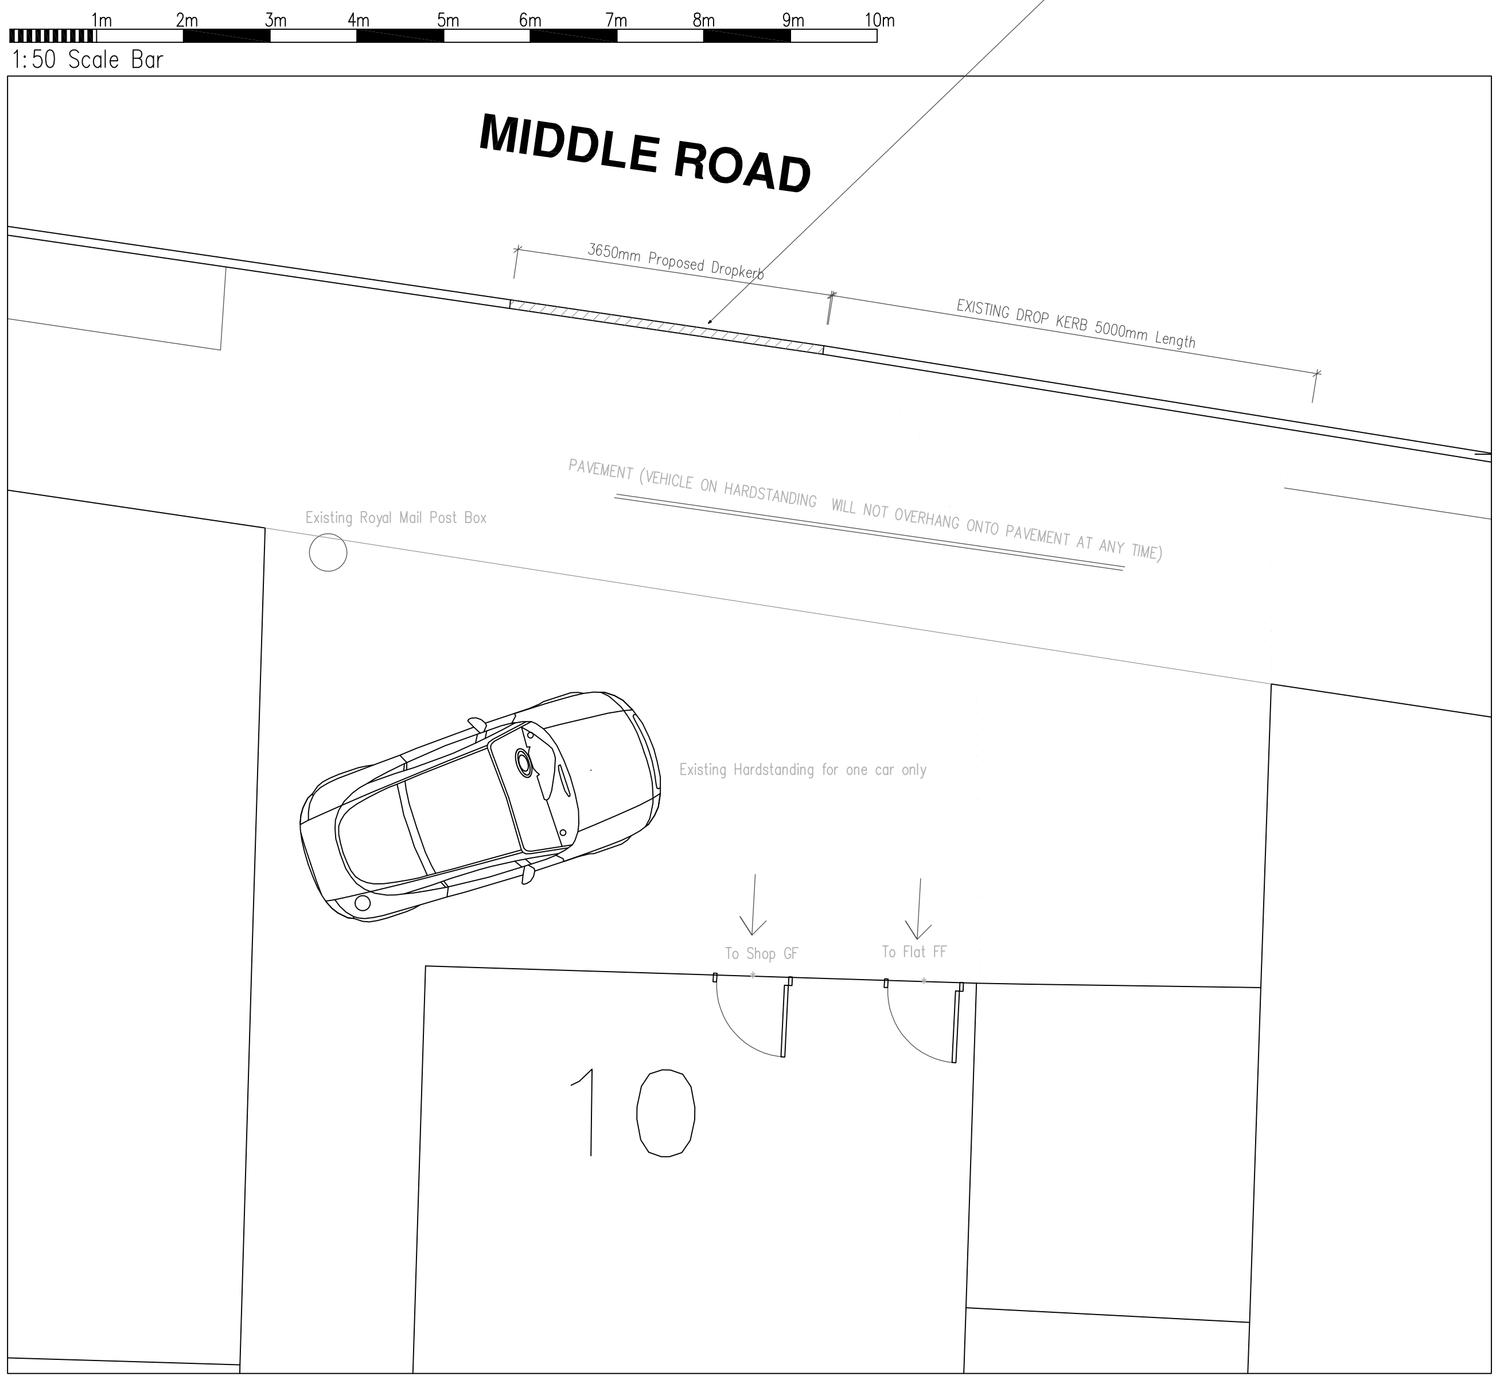

Plan As Proposed 1:50

A	30.7.09	Drop kerb reduced to 3.65m

Project:

Proposed
Drop Kerb At:
At:
10 Middle Road
Shoreham By Sea
West Sussex
BN43 6GA

Drawing title:

Plans As Existing & Proposed
incl. Location & Block Plan

Client: Mo

Copyright of:

bjw
Architectural & Planning Services
15 West Street
Shoreham By Sea
West Sussex
BN43 5WF
01273 441009 (after 6pm)
07856899101
e-mail: benwhitby15@yahoo.co.uk

Scale:	Paper size
1:100 1:50	A1

Date:	Drawn:
29.6.2009	BJW

Drg. No.	Rev'n
01	A

Note: All dimensions to be checked on site.