PROPOSED WET WEATHER GAZEBO

ADUR PETANQUE CLUB.

PLANNING DIVISION
PLAN No.
DATE
6 JUL 2009

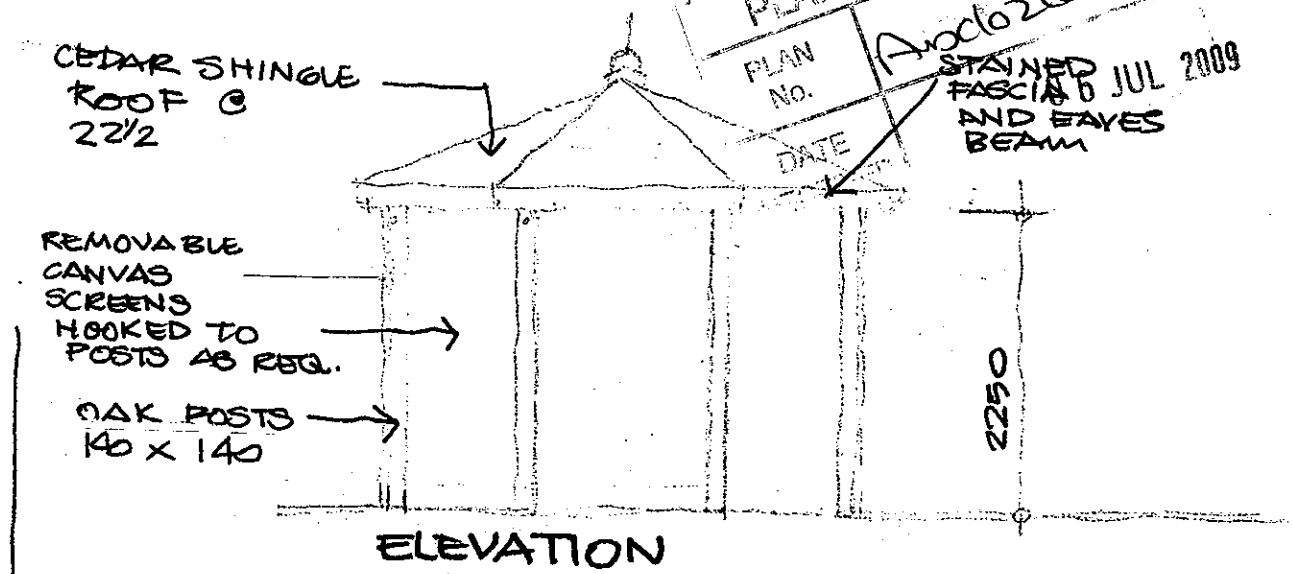

ELEVATION

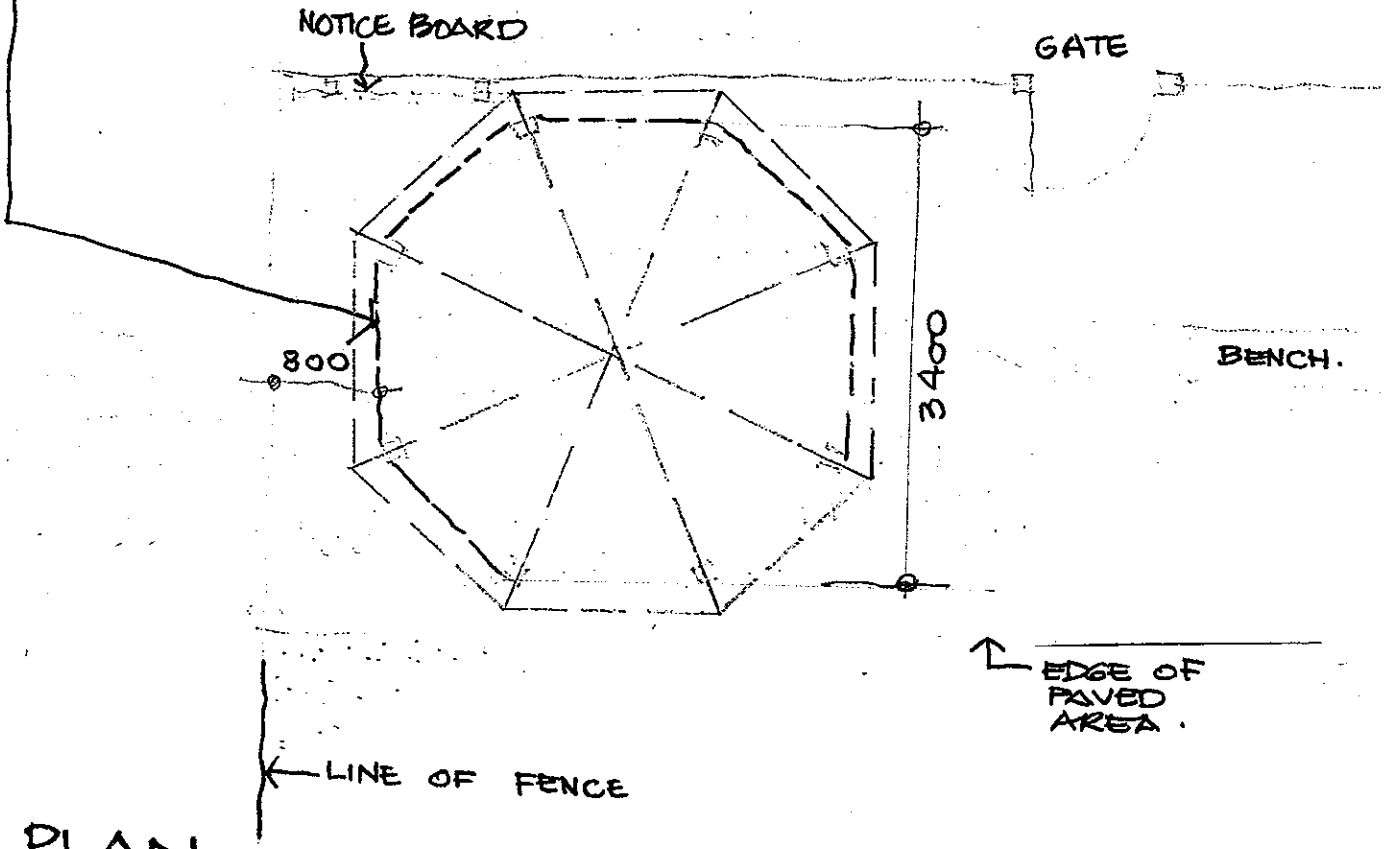

PLAN

SCALE 1:50

J.S. WISEMAN
10 FERRING ST
FERRING
BN12 5 HJ
01903 501264

DWG NO 110/A