



10 Feb, 2026 - 12:08pm W:\1563 BHA Shoreham Air crash Memorial Garden\HED\CAD\STAGE 4\ HED-1563-LA-5003 CORTEN RETAINING FEATURE.dwg

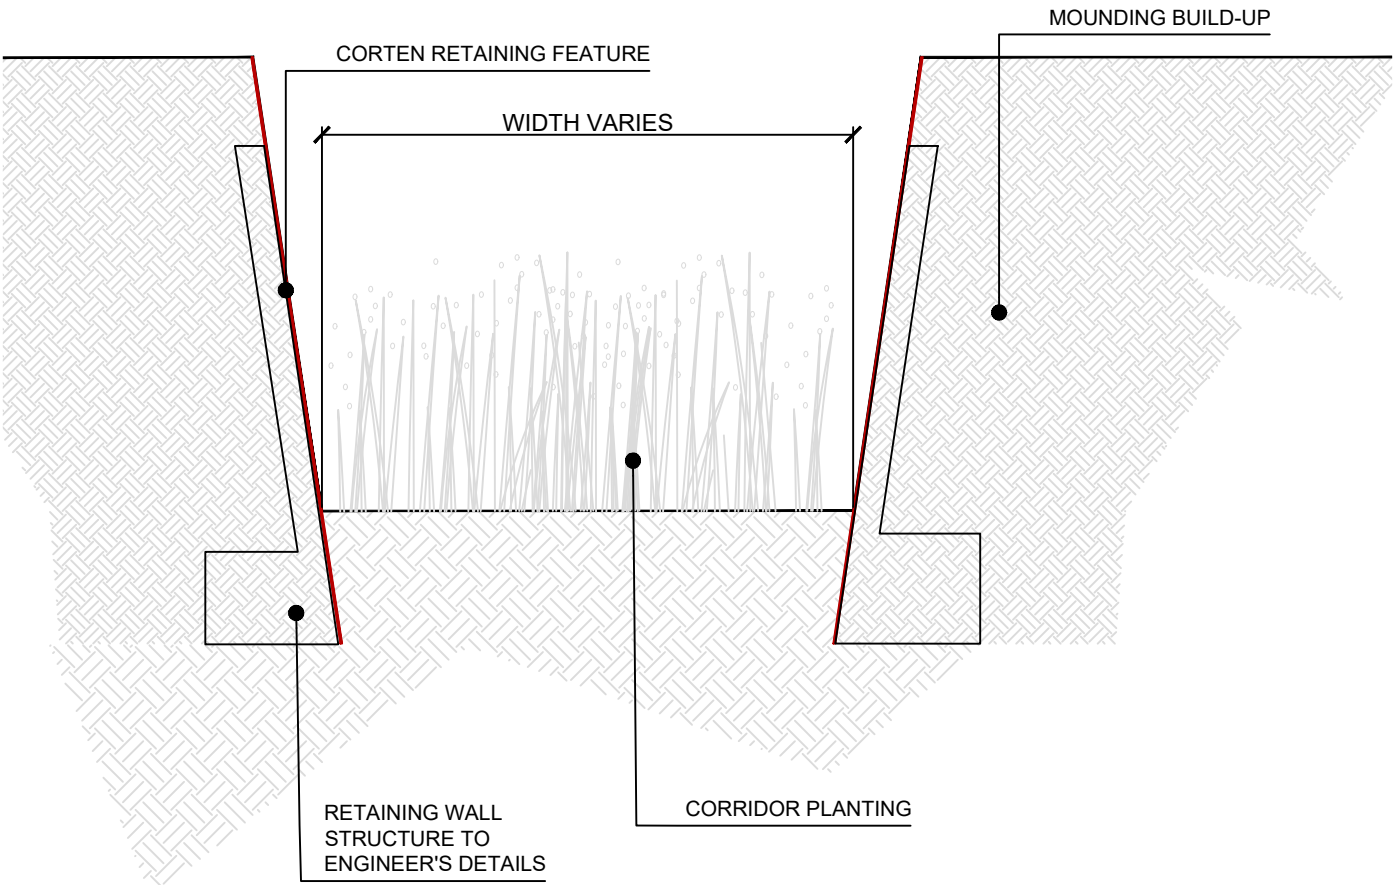

1 SECTION THROUGH VIEW CORRIDOR
1:20

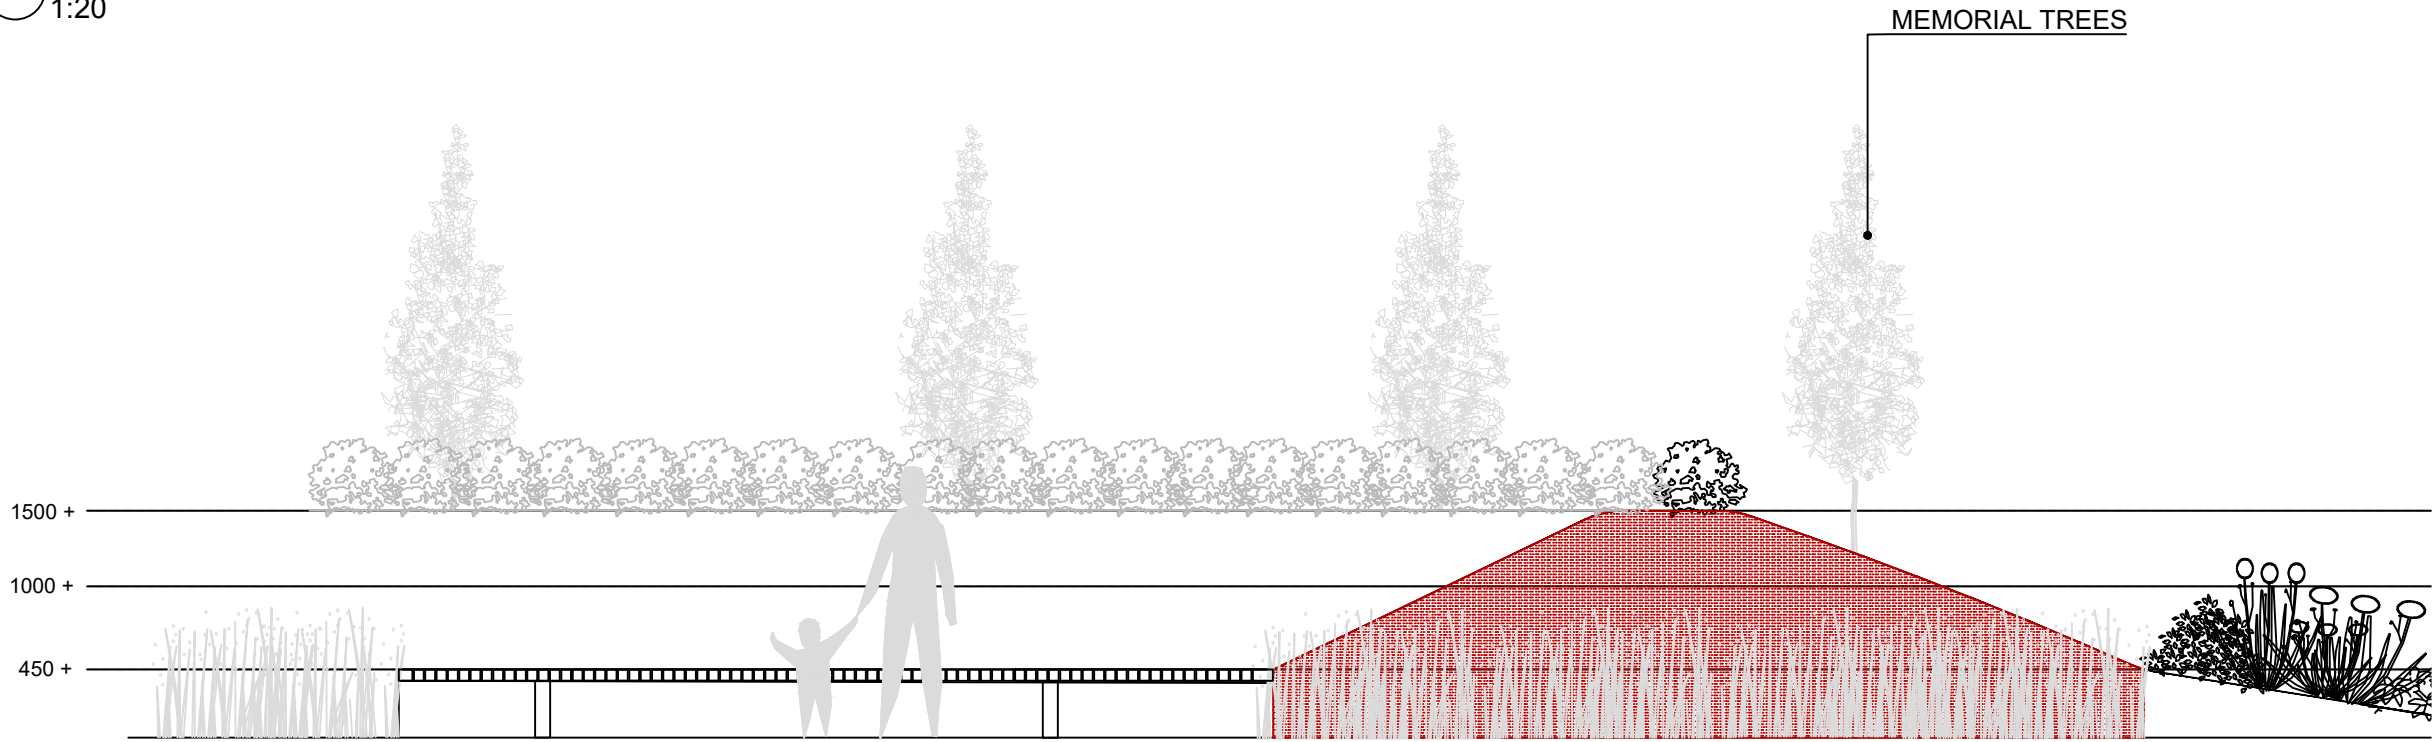

2 ELEVATION OF CORTEN RETAINING FEATURE
1:50

NOTES:
This drawing is the copyright of Hyland Edgar Driver. It must not be copied or reproduced without written consent. Only figured dimensions are to be taken from this drawing. All contractors must visit the site and be responsible for taking and checking all dimensions related to the works shown on this drawing.

P02	1:50 Scale Bar Corrected	10.02.2026
P01	Scale Bar Added	12.01.2026
REVISIONS		

H | E | D
Hyland Edgar Driver

Landscape Architects and Urban Designers

One Wessex Way Colden Common Winchester Hampshire SO21 1WG
Telephone 01962 711800 Facsimile 01962 713945

PROJECT		
BHAFC - Memorial Garden (New Monks Park) Shoreham By Sea		
SUBJECT		
CORTEN RETAINING FEATURE		
-		
-		
DATE	12.01.26	DRAWN BY RKC
SCALE	As shown	CHECKED BY DC
DRAWING NUMBER	HED-1563-LA-5003	REVISION P02
DRAWING STATUS	STAGE 4	