© RS DESIGN 2017

0m 5m

INFORMATION ONLY

This drawing is for the above approval only and is subject to Planning Approval. This drawing has been based on third party survey and scheme drawings. Do not scale from this drawing (LA Planning Dept. can scale the drawings). The Architect, Richard Silver (RS Design), owns the copyright in the drawings and documentation produced in the course of the project. The client named below has a license to copy and use the drawings and documentation only for purposes related to the project named below at the stage noted above.

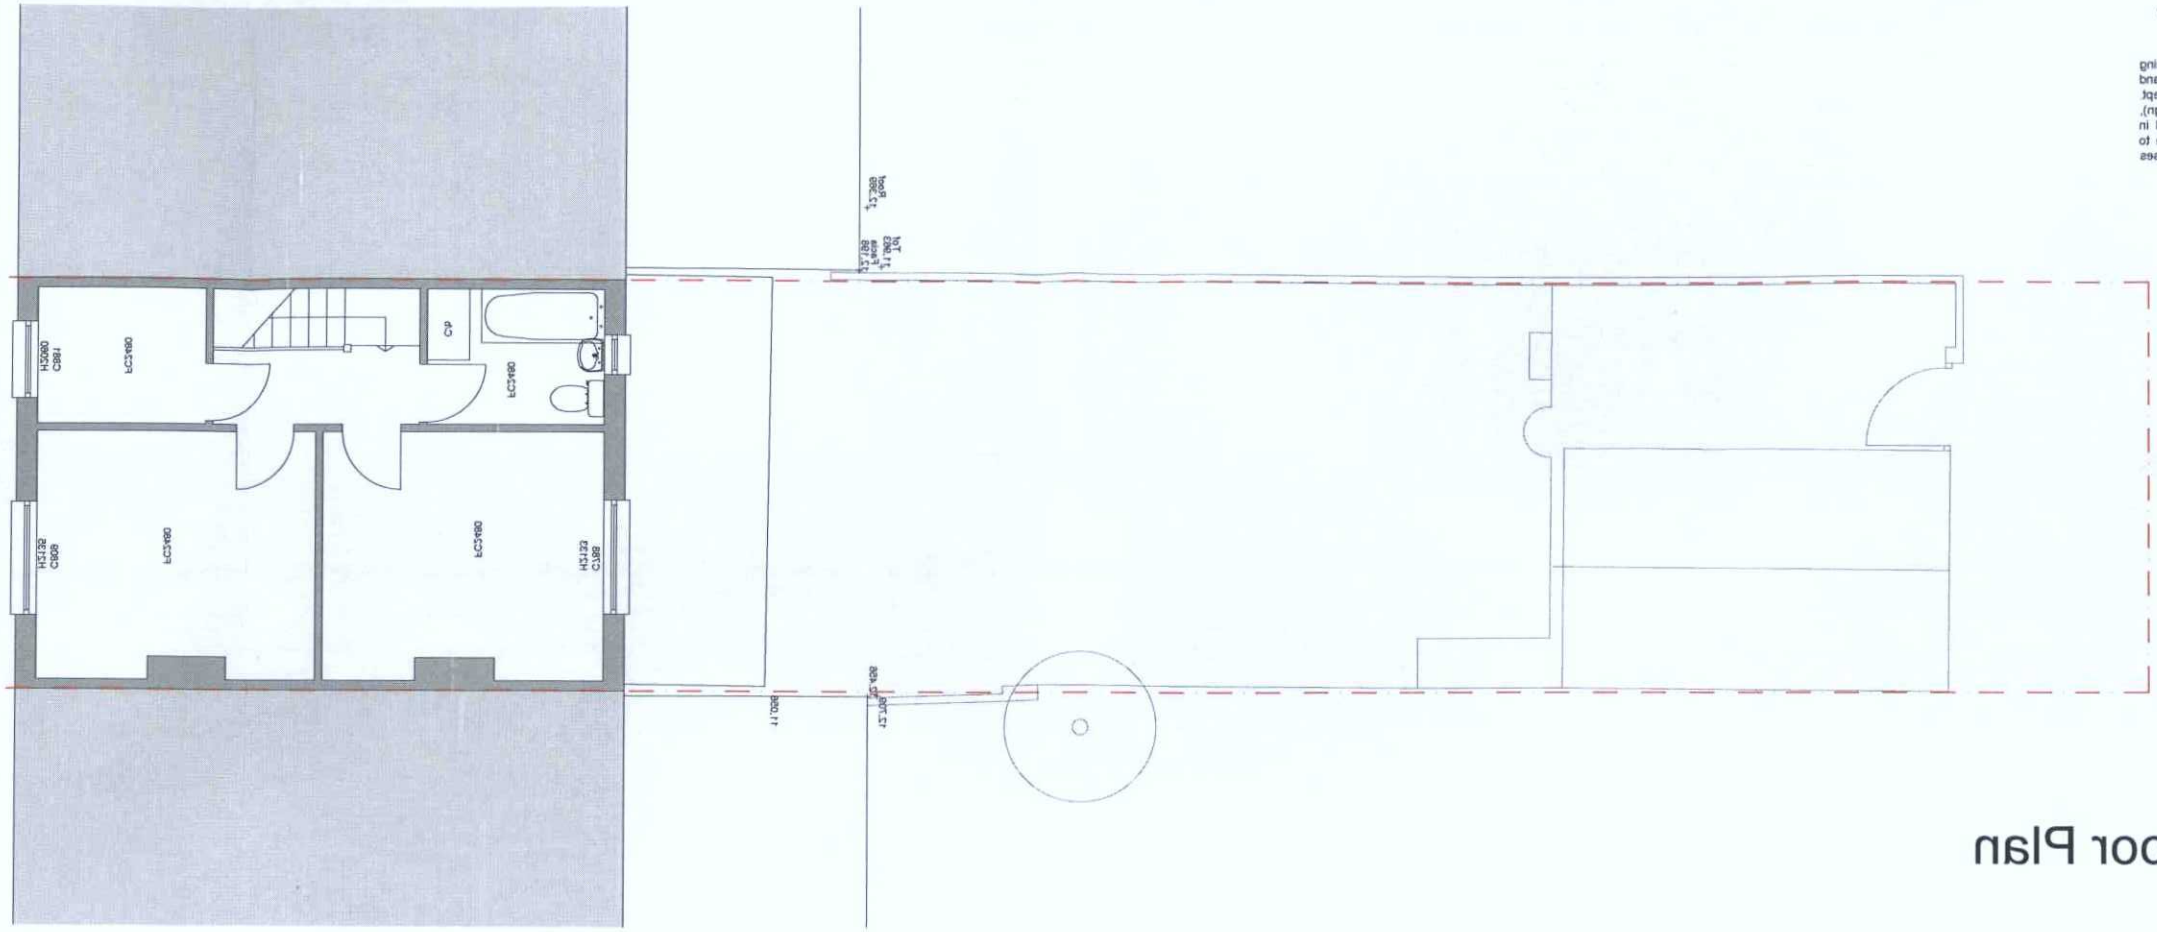

First Floor Plan

ADUR & WORTHING PLANNING SERVICES

PLAN	AWDM/1649/17
DATE VALID	12 DEC 2017

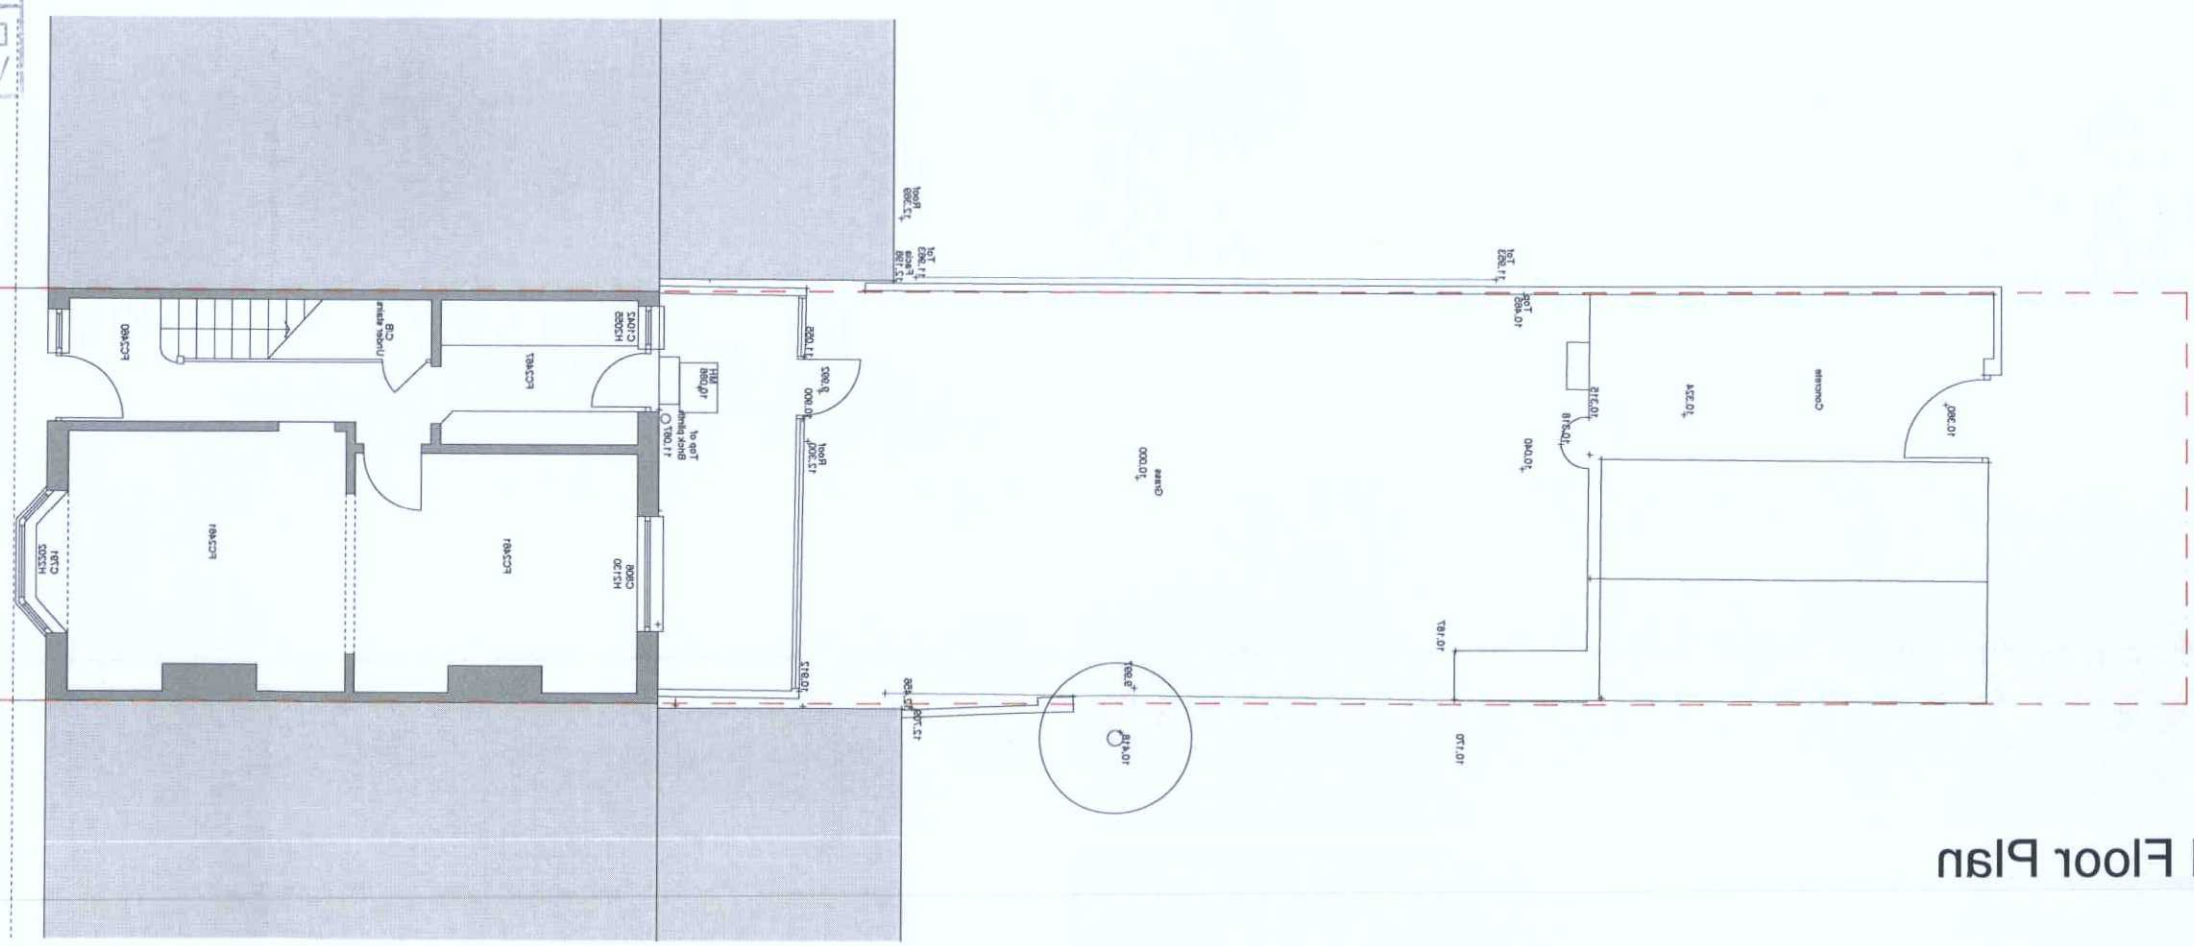

Ground Floor Plan

CLIENT	PROJECT	DATE	DRAWN
Daniel Bacon	71 Orchard Avenue	November 2017	RS
SCALE	DRAWING	DRAWING NO	REV
1:100 @ A3	Ground and First floor as Existing	17648 E 02	A

71 Orchard Avenue

RS DESIGN
STUDIO 115 SURENDEN ROAD BRIGHTON EAST SUSSEX BN1 6WE rs@design-architect.com