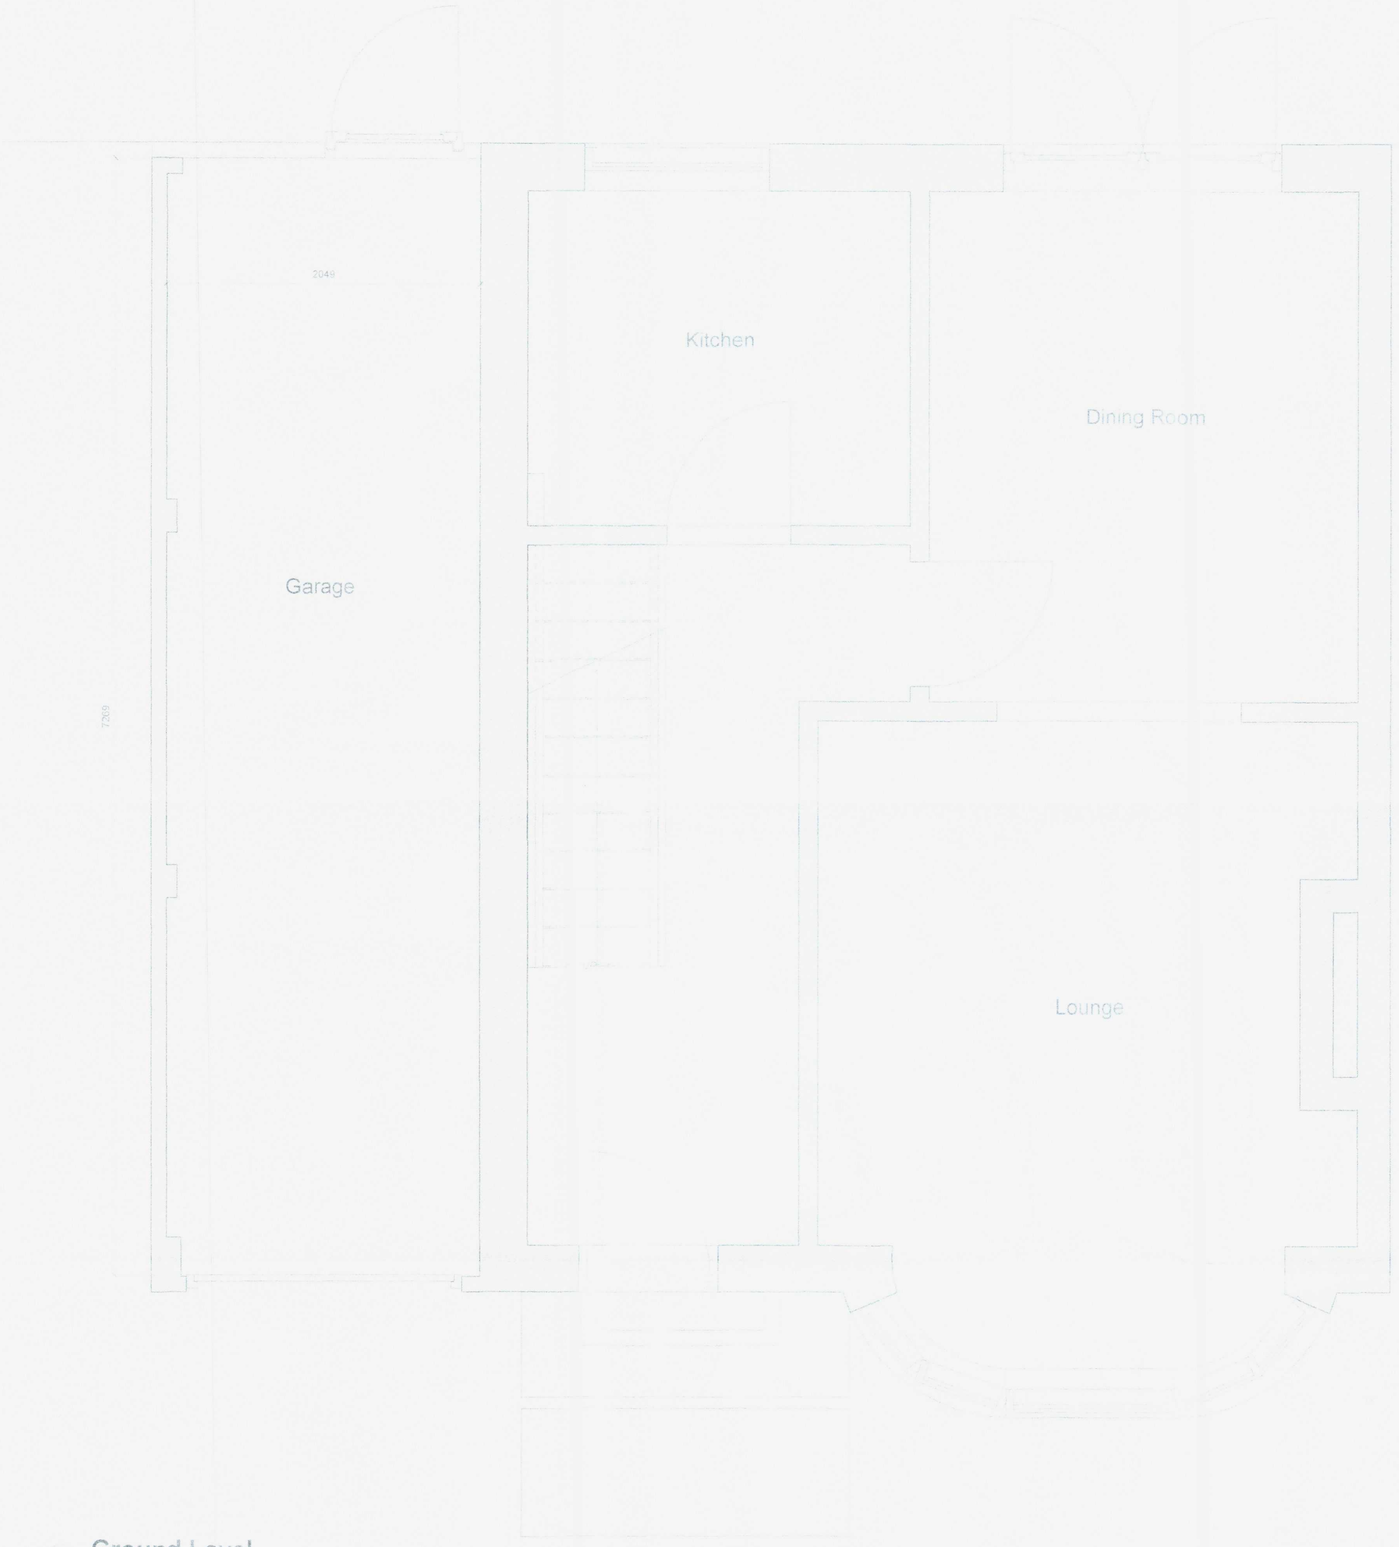

1 Ground Level
1 : 20

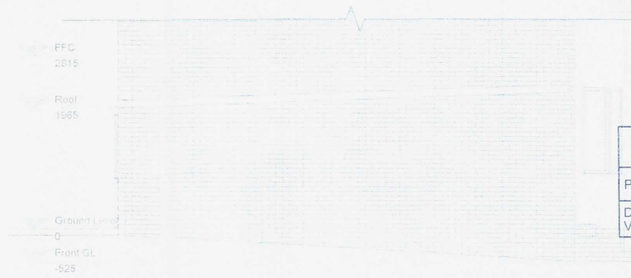

4 West
1 : 50

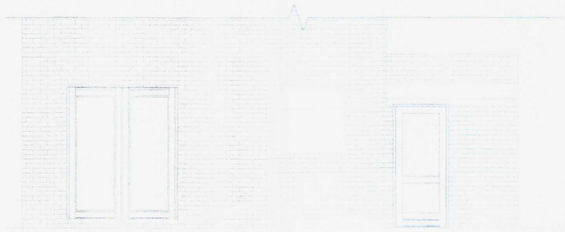

2 North
1 : 50

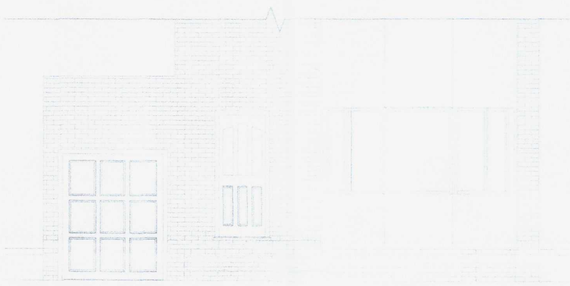

3 South
1 : 50

0 0.5 1 2.5 5
Scale 1 : 50 @ A1 (1 : 100 @ A3)

0701/16
16/5/16

ADUR & WORTHING
PLANNING SERVICES

PLAN	AWDM/ 0701/16
DATE VALID	16/5/16

DO NOT SCALE FROM THIS DRAWING

All dimensions to be verified on site, any discrepancies to be reported to designer prior to setting out or ordering of any materials.

This drawing has been produced for the specific client and project identified below and is not intended for use by any other person or for any other purpose.

This drawing is protected under the Copyright, Designs and Patents Act 1988.

Revisions

Client
Mr M Holloway

Project Address
Enter address here

Project
Garage Conversion

Drawing Title
Exising Plans & Elevations

Drawing Number
AP/101/OSR75

Scale
As indicated

Paper Size
A1