CDM 2015 Health & Safety Information

This information relates only to 'Significant Hazards' identified on this drawing and is to be read in conjunction with the Designer's Hazard Register.

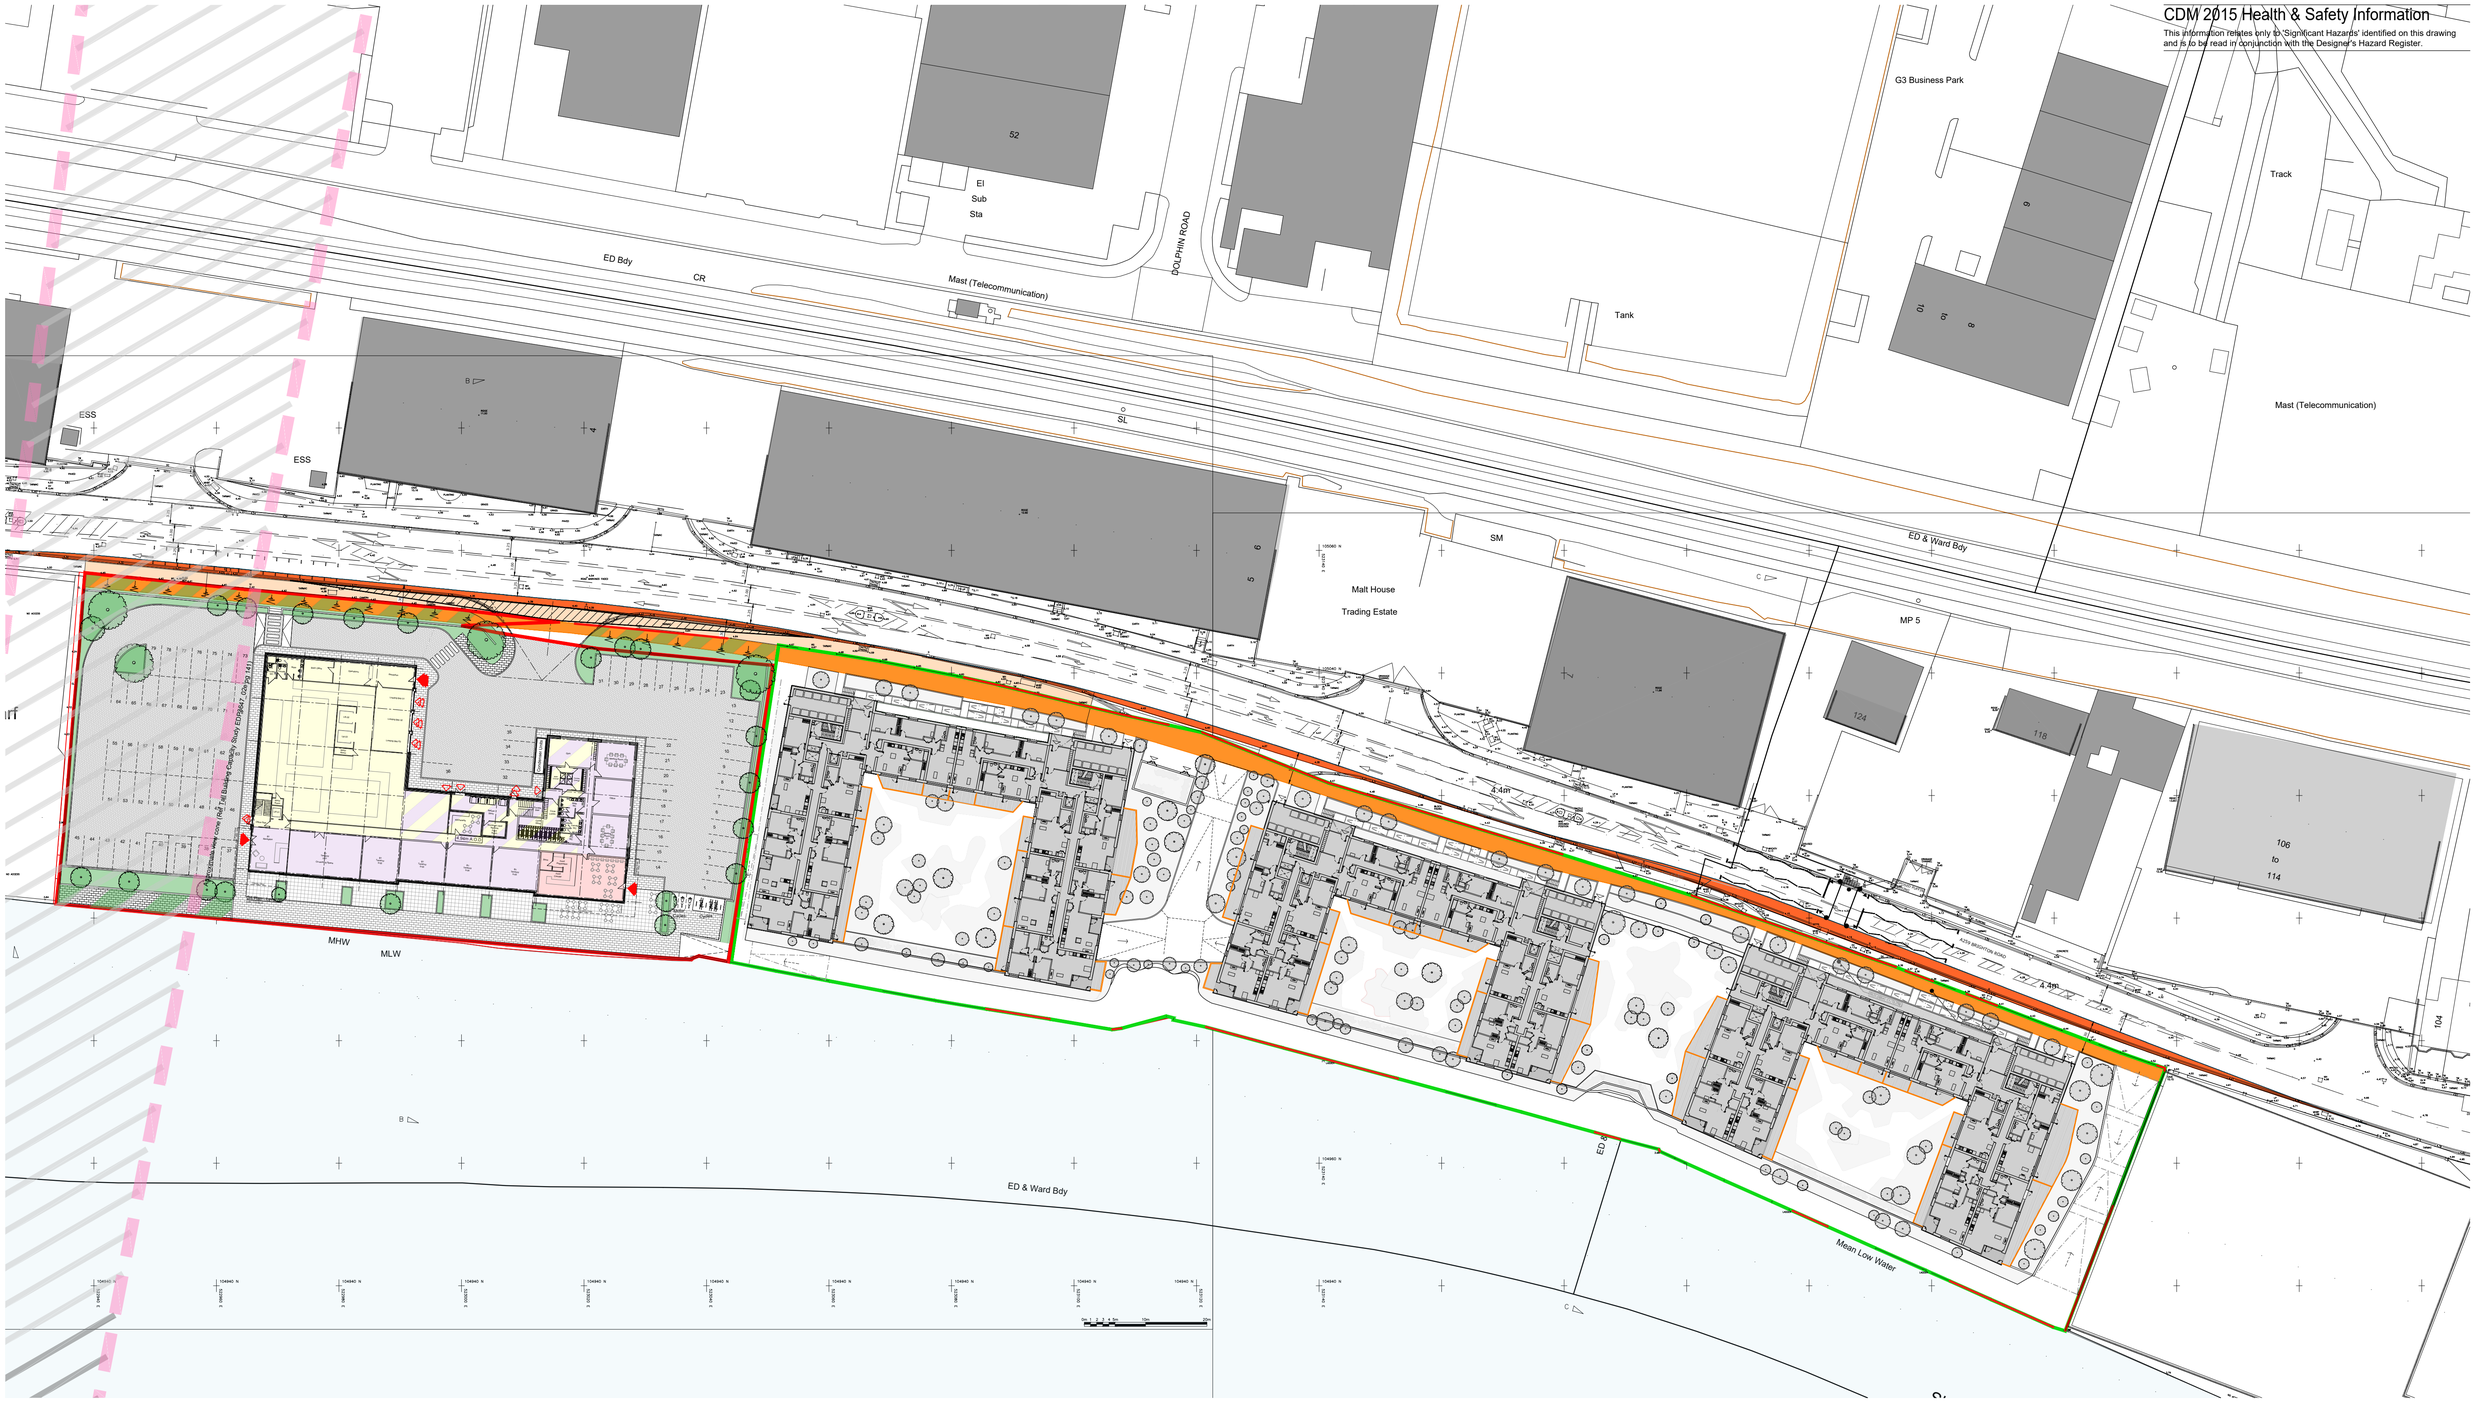

© ECE Architecture Limited. No dimensions to be scaled from drawing except for the purposes of Planning Applications. The contractor should check all dimensions on site. It is the contractors responsibility to ensure compliance with Building Regulations.

Client's Name
Easistore Limited

Job Title
Kingston Wharf Enterprise Centre

Drawing Title
Site Plan
(scale 1:500@A1)

Scale
1:500 @ A1 / 1:1000 @ A3
metres 10 20 30 40

Drawn	Checked	Date
CJC	CB	18.09.18

Job No	Drawing No	Rev
6670	PL_8110	H

Status
APPROVAL

Rev	Date	Revision Details	Dr	Ch
H	26.01.21	Revised to Planning Officer's comments	CJC	CB
G	13.12.19	Planning submisssion	CJC	CB

London: 76 Great Suffolk Street, London, SE1 0BL
T 0207 928 2773 E london@ecearchitecture.com
Sussex: Brooklyn Chambers, 11 Goring Road, Worthing, West Sussex, BN12 4AP
T 01903 248777 E sussex@ecearchitecture.com
Bristol: Westworks, Colston Tower, Colston Street, Bristol, BS1 4XE
T 0117 214 1101 E bristol@ecewestworks.com
ECE Architecture
www.ecearchitecture.com

CAD Plot date: 26/01/2021 - 13:48:05 6670_kingston wharf_site plan.dwg