




Existing Floor Floor Plan 1:50

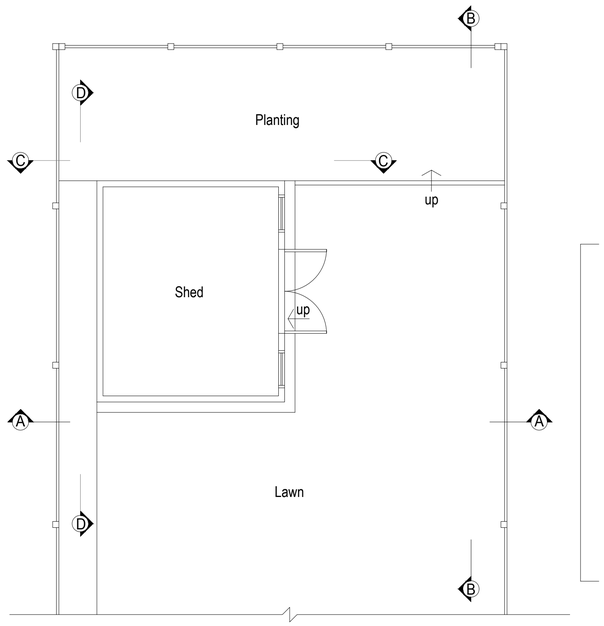


Existing Elevation A-A (West) 1:50

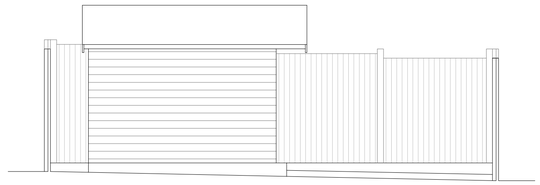

Existing Elevation B-B (South) 1:50

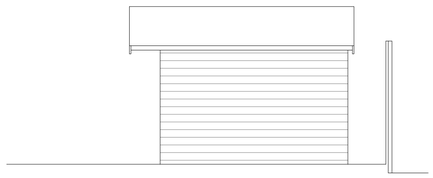

Existing Elevation C-C (East) 1:50

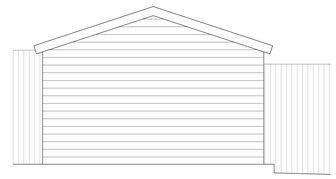


Existing Elevation D-D (North) 1:50




Location plan 1:1250


1:1250 0 10 20 30 40 50 60 70 80 90 100

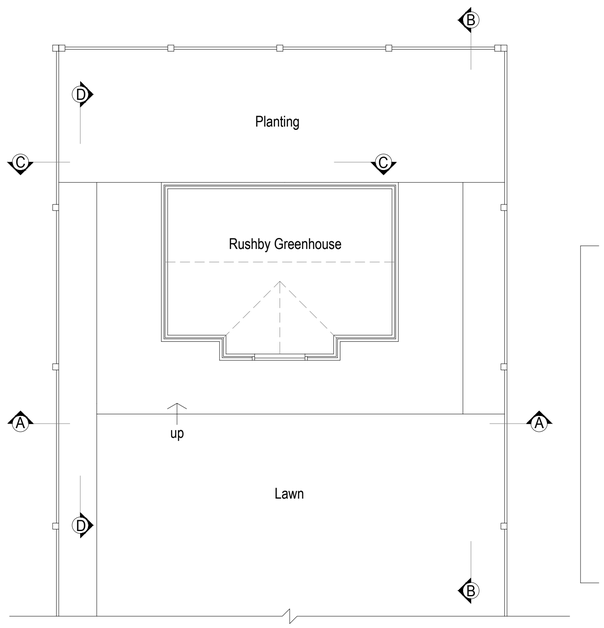


Proposed Floor Floor Plan 1:50

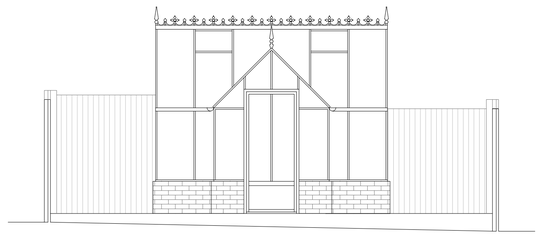


Proposed Elevation A-A (West) 1:50

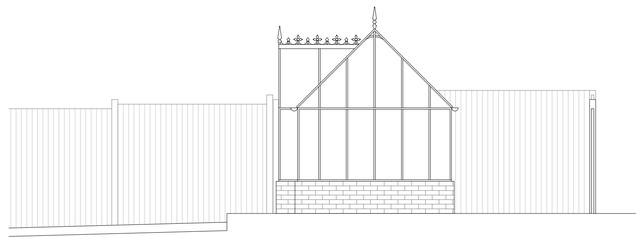

Proposed Elevation B-B (South) 1:50

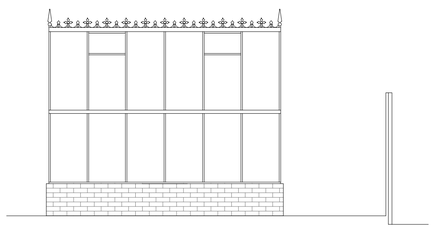

Proposed Elevation C-C (East) 1:50

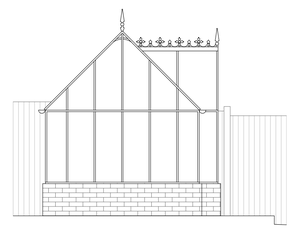

Proposed Elevation D-D (North) 1:50



Block plan 1:500

1:500 0 10 20 30 40 50m

1:50 0 1 2 3 4 5 6 7 8 9 10m

amendments

bpm Architectural Services Ltd.

client: Linda Mcquillen

project: 42 Parkside
Shoreham
East Sussex
BN43 6HA

project ref: 2394 Drawing No. 01

drawing title: Existing and Proposed

drawn by: AW

date: Nov 24 scale: 1:50@ A1

www.bpmnet.co.uk
info@bpmnet.co.uk

Do not scale off drawing, check all dimensions on site before work is commenced

All goods materials workmanship to conform with current building regs BSS and COP's