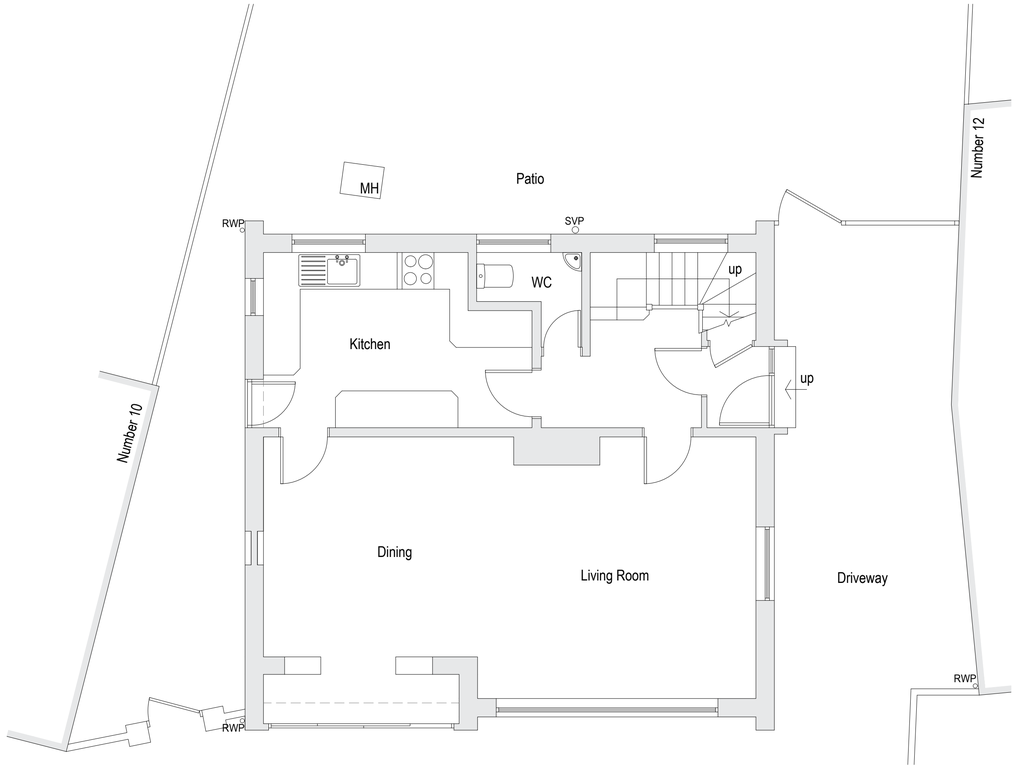

Existing Ground Floor Plan 1:50

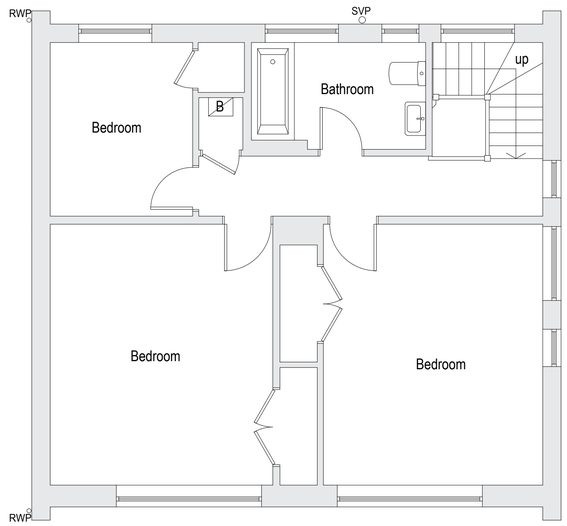

Existing First Floor Plan 1:50

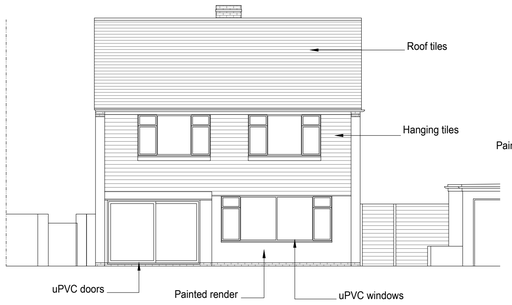

Existing Front Elevation (South) 1:100

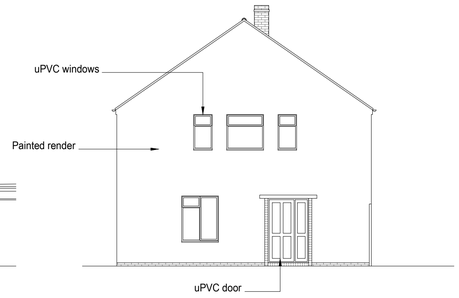

Existing Side Elevation (East) 1:100

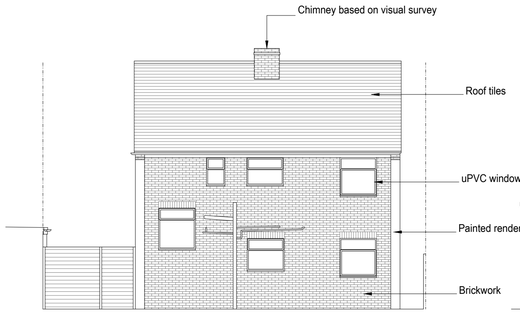

Existing Rear Elevation (North) 1:100

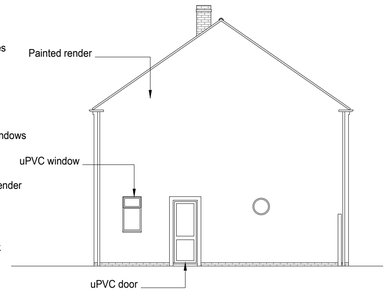

Existing Side Elevation (West) 1:100



Location plan 1:1250

1:100 0 1 2 3 4 5 6 7 8 9 10m

1:50 0 1 2 3 4 5 6 7 8 9 10m

Rev A 25/11/24 - Updated red line boundary.
amendments

bpm Architectural Services Ltd.

client: Lloyd Evans

project: 11 Kings Walk
Shoreham
BN43 5LG

project ref: 2966 Drawing No. 01A

drawing title: Existing

drawn by: AW

date: Oct 24 scale: 1:50/100@ A1

www.bpmnet.co.uk
info@bpmnet.co.uk

Do not scale off drawing, check all dimensions on site before work is commenced

All goods materials workmanship to conform with current building regs BSS and COP's