
This drawing is the copyright of Street Eite Associates Limited.Do not scale from drawings.
All dimensions and levels to be checked on site prior to commencement of work or manufacture of items.
Notify SEA of any discrepancies. This drawing to be read in conjunction with specifications,
specialist drawings and any bill of quantities. The Contractor is to comply with all relevant
statutory legislation whether or not specifically stated on these drawings.

0 5M 10M

SCALE BAR SCALE 1:100

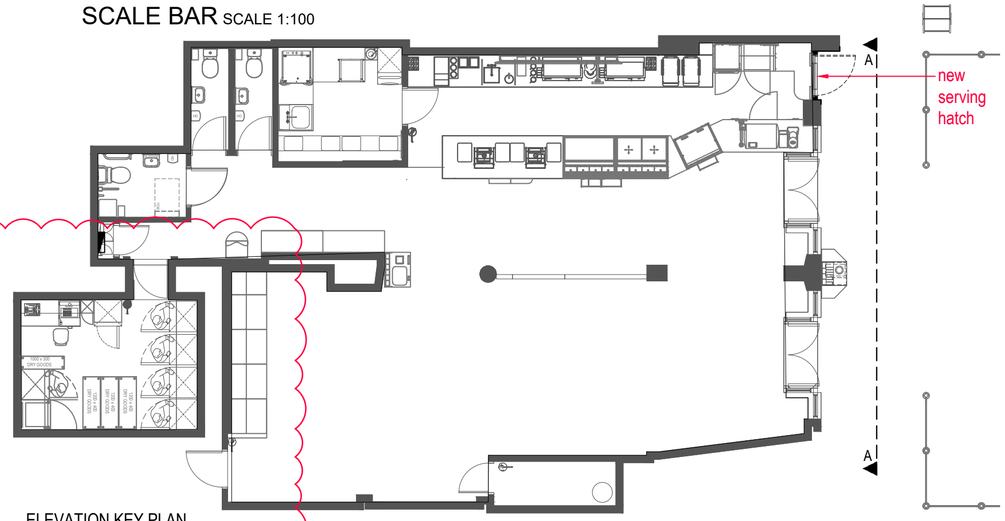

ELEVATION KEY PLAN
Scale 1:100




EXISTING EXTERNAL ELEVATION A-A Scale 1:50



PROPOSED EXTERNAL ELEVATION A-A Scale 1:50

0 1M 2M 4M

SCALE BAR SCALE 1:20

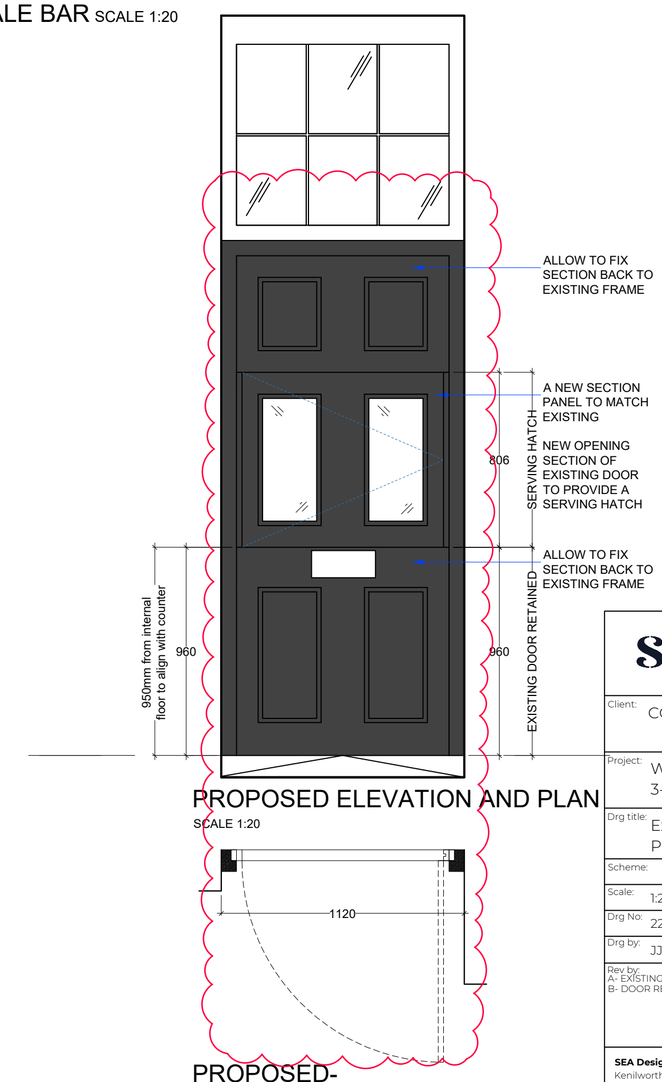

PROPOSED ELEVATION AND PLAN
SCALE 1:20

PROPOSED-
EXISTING DOOR

COSTA COFFEE 3-4 Montague Place Worthing West Sussex BN11 3BQ

0 1M 2M 3M 4M 5M 10M

SCALE BAR SCALE 1:50



COSTA COFFEE EXISTING PHOTO

s|e|a DESIGN GROUP

Client: COSTA COFFEE

Project: Worthing
3-4 Montague Place

Drg title: Existing &
Proposed Elevations

Scheme:

Scale: 1:20/50/100@A2 Date: 28.05.2024

Drg No: 223555/PLA Rev: B

Drg by: JJ Check

Rev by:
A- EXISTING RAMP ADDED TO ELEVATIONS 29.05.24
B- DOOR REVISED. GS 02.01.25

SEA Design Group Unit 13D Princes Drive,
Kenilworth, Warwickshire CV8 2FD UK
Email: office@seadesigngroup.com
Telephone: +44 (0)1926 864440