
This drawing is the copyright of Street Eite Associates Limited.Do not scale from drawings.
All dimensions and levels to be checked on site prior to commencement of work or manufacture of items.
Notify SEA of any discrepancies. This drawing to be read in conjunction with specifications,
specialist drawings and any bill of quantities. The Contractor is to comply with all relevant
statutory legislation whether or not specifically stated on these drawings.




COSTA COFFEE EXISTING EXTERNAL
PHOTO SHOWING DOOR



COSTA COFFEE EXISTING INTERNAL
PHOTO SHOWING DOOR

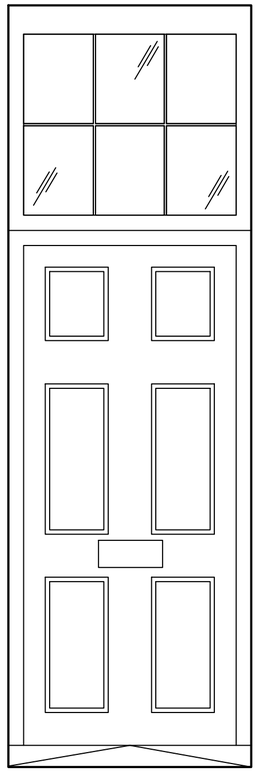

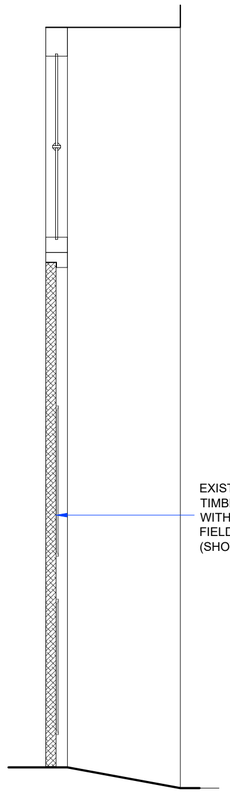


EXISTING ELEVATION
AND PLAN SCALE 1:20




EXISTING DOOR


FRAME RETAINED, DOOR CUT DOWN
AND NEW TIMBER GLAZED SLIDING
SERVING HATCH INSTALLED WITHIN
EXISTING OPENING. ALL NEW TIMBER
TO BE PAINTED TO MATCH EXISTING

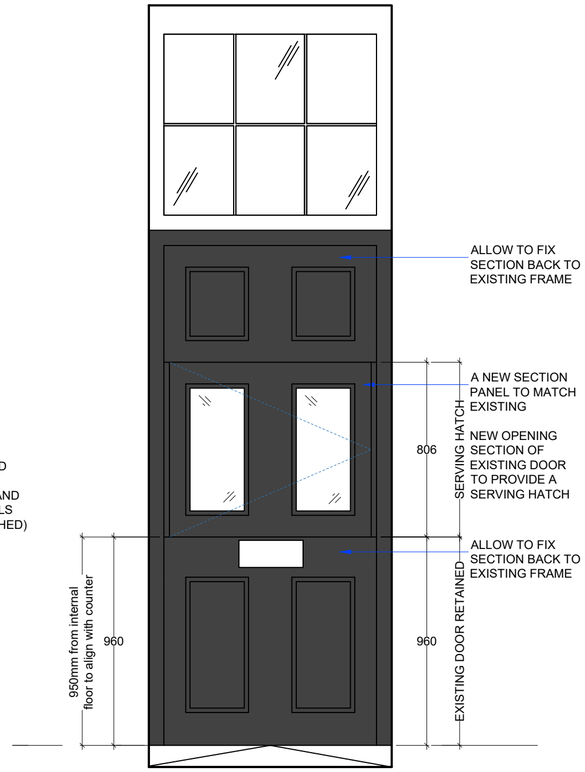


PROPOSED ELEVATION AND PLAN
SCALE 1:20

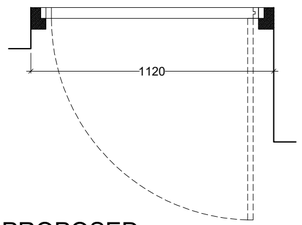

PROPOSED-
EXISTING DOOR

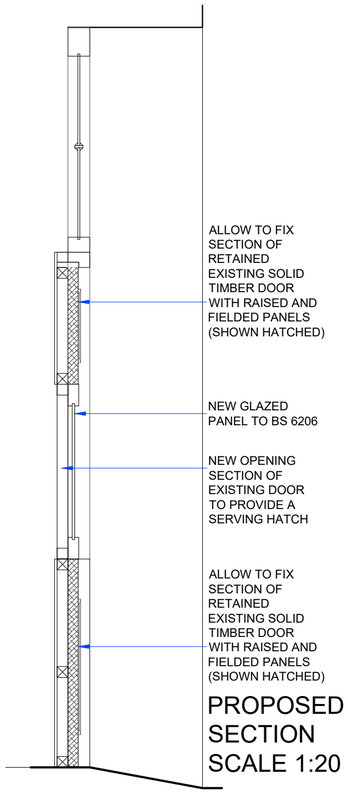

PROPOSED
SECTION
SCALE 1:20

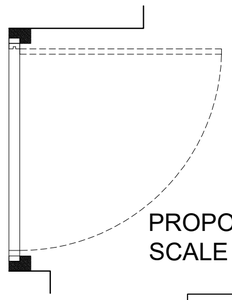

PROPOSED PLAN
SCALE 1:20

s|e|a DESIGN GROUP

Client: COSTA COFFEE

Project: Worthing
3-4 Montague Place

Drg title: Existing &
Proposed Sections

Scheme:

Scale: 1:20@A2 Date: 28.05.2024

Drg No: 223555/SEC Rev: A

Drg by: JJ Check

Rev by:
A- DOOR REVISED. GS 02.01.25

SEA Design Group Unit 13D Princes Drive,
Kenilworth, Warwickshire CV8 2FD UK
Email: office@seadesigngroup.com
Telephone: +44 (0)1926 864440