DO NOT SCALE EXCEPT FOR PLANNING AND BUILDING REGULATION PURPOSES

GENERAL NOTES

LIGHTING :-
ALL LIGHTING TO BE POSITIONED TO AVOID DIRECT GLARE ON THE EYES OF THE USER AND UNWANTED REFLECTIONS FROM THE SCREEN OR OPERATING FEATURES. GLARE FROM LIGHTING TO BE AVOIDED.
SIGNAGE :-
ALL SIGNAGE TO CONFORM TO BS 8300:2001 SECTIONS 9.2.2 LOCATION & DESIGN OF SIGNS & INFORMATION AND 9.2.3 VISUAL SIGNS.
ALL NEW GLAZING CONFORMS TO BS 6206.
ALL ELECTRICAL WORK CONFORMS TO BS 7671.

IT IS ASSUMED THAT ALL PRELIMINARY WORKS CARRIED OUT / CONTRACTED BY THE SITE OWNER (SHOULD THEY BE REQUIRED BY THE PROJECT) ARE COMPLETED IN ACCORDANCE WITH CURRENT BUILDING REGULATIONS 2010 AND AMENDMENTS THEREAFTER

SITE NOTES

FLOOR CONSTRUCTION:
LAMINATE ON CONCRETE

TTW INSTALL
REMOVE EXISTING GLAZING PANEL

INSTALL: RED LAMINATE PANEL TO L/H/S, PRESSURE PLATE, GLAZING PANEL TO R/H/S, PLINTH, BOX IN PLINTH, ATM, ELECTRICS - NEW DIS. BOARD AND NON-ILLUMINATED DI-BOND SIGNAGE
MAKE GOOD INTERNAL APERTURE WITH WHITE PLASTIC TRIM

NOTE:
- NO ASBESTOS REG. CSS TO ARRANGE ASBESTOS SURVEY REQUIRED PRIOR TO FURTHER SURVEYS AND INVASIVE WORKS COMMENCING
- ALL PROPOSED ATM INSTALL WORKS MUST ALLOW FOR FULL ATM SERVICE CLEARANCE INC. FULL RACK OUT OF REAR DISPENSERS
- RESTRICTED ACCESS BEHIND SHELVING AT TIME OF SURVEY
- NO ATM ENCLOSURE INSTALLED AS STATED BY CASH ZONE
- RED LAMINATE PANEL REQUESTED BY CASH ZONE
- NON-STANDARD KEY NO. 5 DIMENSION
- PARKING RESTRICTIONS APPLY / PERMIT HOLDER PARKING OR 1HR MAX. STAY NO RETURN WITHIN 1 HR PARKING TO SHOP FRONT / PARKING TICKETS LIKELY

WORK TO BE CARRIED OUT BY OTHERS

PROVIDE FULL ACCESS FOR ASBESTOS SURVEY AND ANY ADDITIONAL SITE SURVEYS
REMOVE 1 X SHELVING UNIT AND 2 X DISPLAY STANDS
RELOCATE 1 X LED SIGN
TEMPORARILY RELOCATE 1 X SHELVING UNIT FOR ATM INSTALL / GLAZING WORKS ONLY

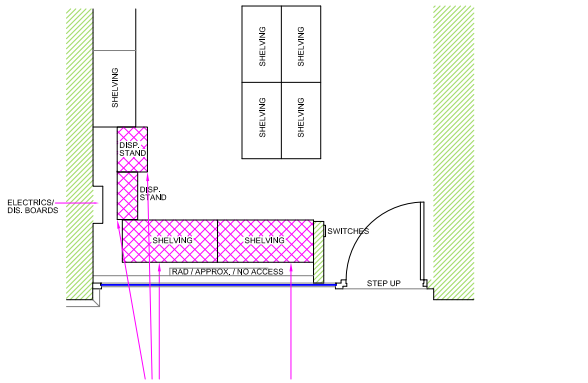

EXISTING (PART) PLAN



EXISTING ELEVATION

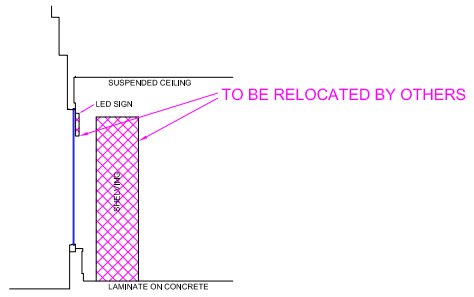

EXISTING SECTION VIEW A-A

0 1 2 3 4 5 6 7 8 9 10
Scale in Metres Scale 1:100

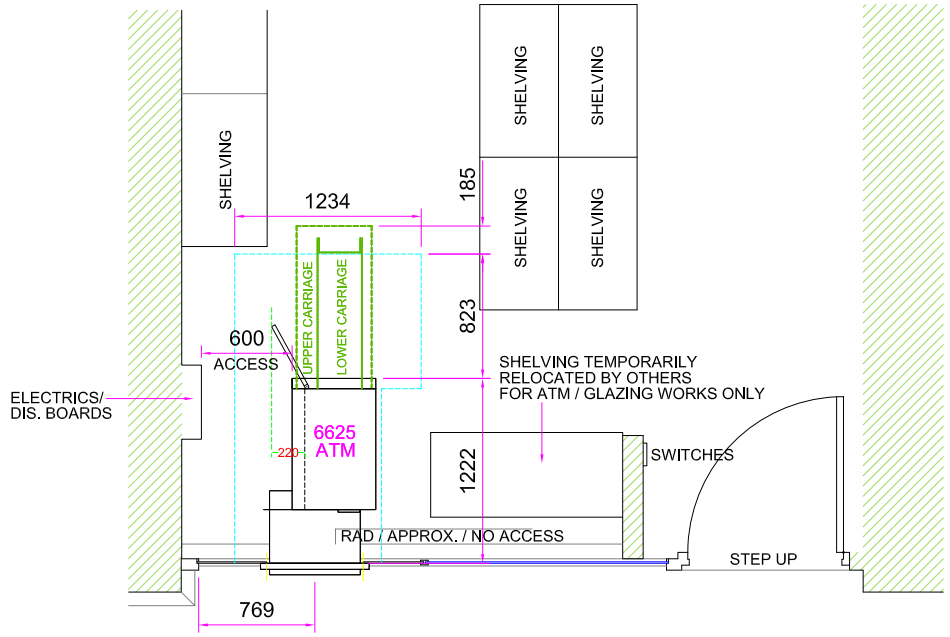

PROPOSED (PART) PLAN

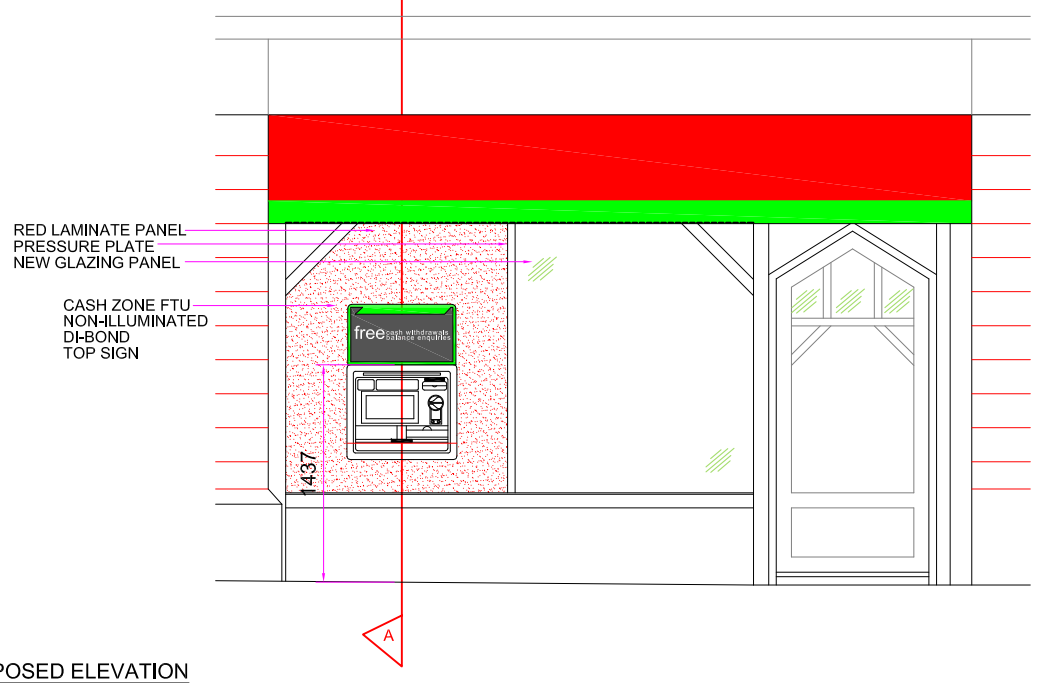

PROPOSED ELEVATION

0 1 2 3 4 5 6 7 8 9 10
Scale in Metres Scale 1:50

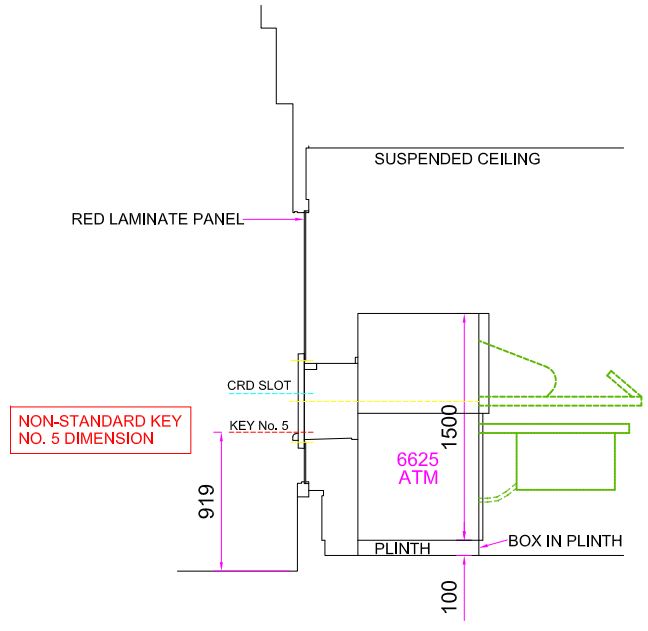

SECTION VIEW A-A

SITE ADDRESS: IDEAL SUPERMARKET AND OFF LICENCE 55 - 57 ROWLANDS ROAD, WORTHING, BN11 3JN	TITLE: PROPOSED AUTOMATED TELLER MACHINE (ATM) INSTALLATION FOR CASHZONE			04				drawing approval	
				03					
				02				NAME:-	
	DRAWN: MAL	DATE: 20/09/22	SCALE: VARIOUS @A3	01	PLANNING AMENDMENTS - ATM BEZEL CHANGED TO STANDARD AND SIGN CHANGED TO TOP ONLY DWG FRAME UPDATED AND LOGO CHANGED	08/08/25	CT	POSITION:-	APPROVED:-
	REF/DRG No. E025416	SHEET	REVISION: 01	REVISION	DESCRIPTION	DATE	BY	DATE:-	SIGNED:-

NCR ATLEOS