ADUR & WORTHING
PLANNING SERVICES
PLAN AWDM/ 1694/18
DATE VALID 30 JAN 2019

0 1 2 3 4 5

1:50 @ A4.

A4

BSB/17/572/6

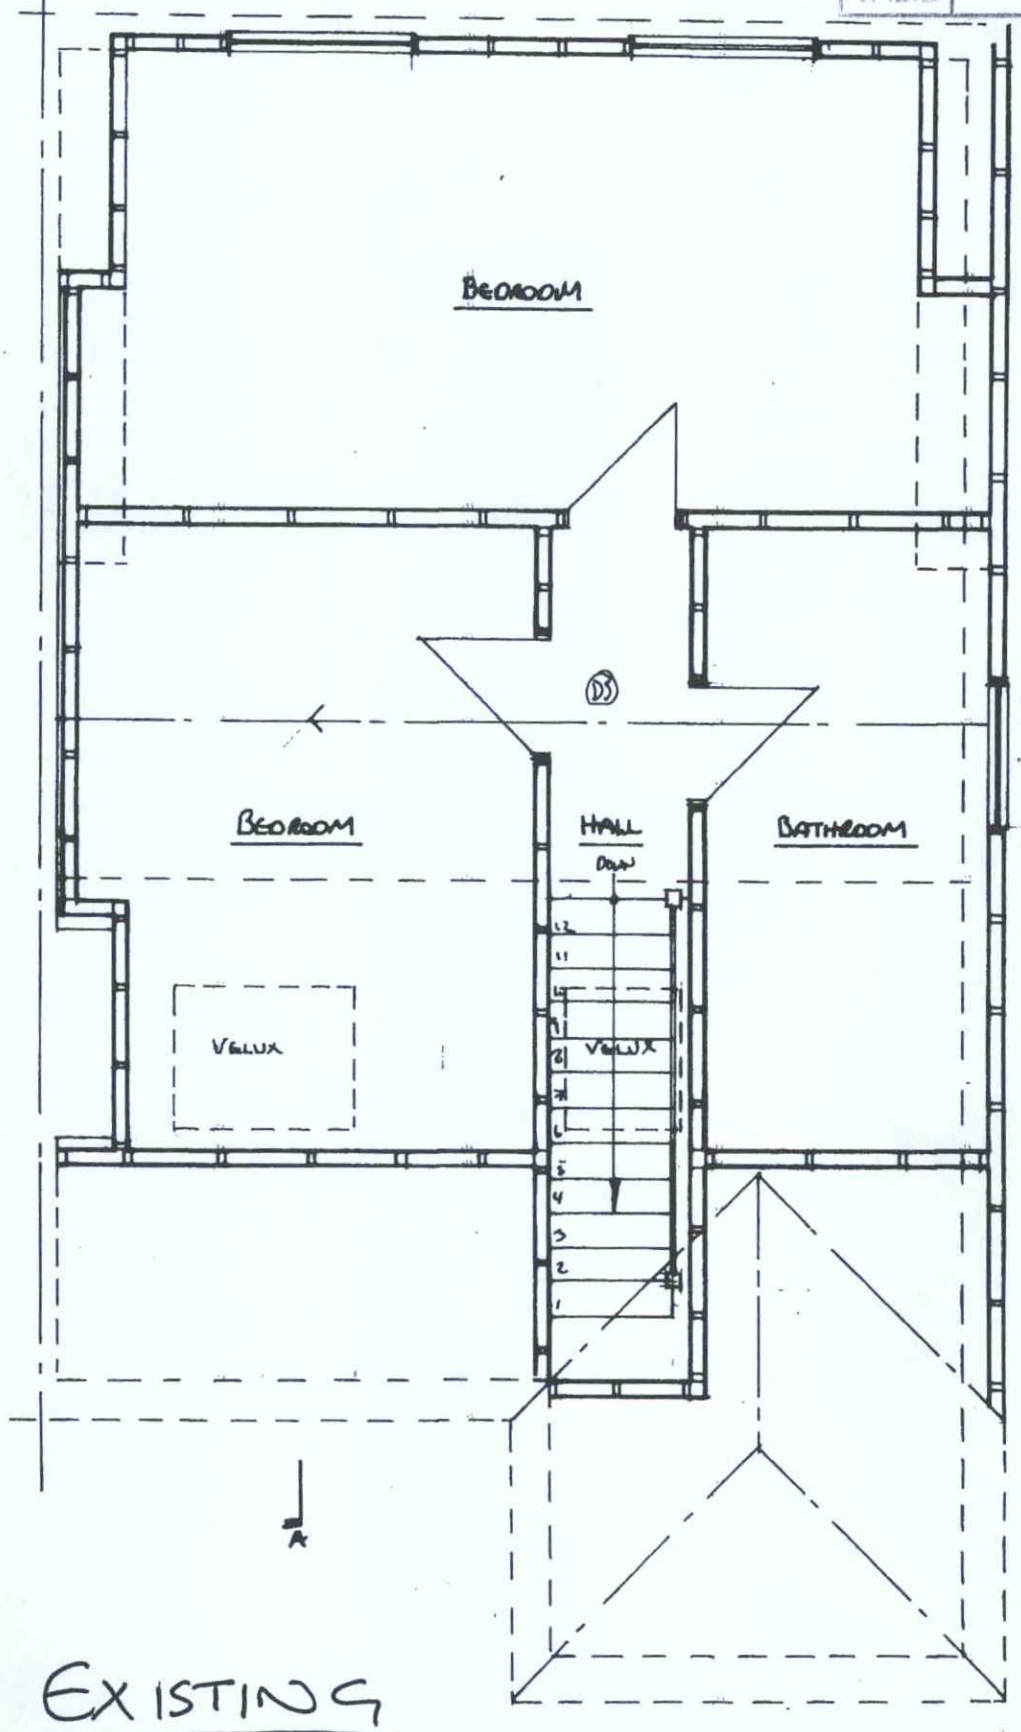

EXISTING

FIRST FLOOR PLAN

1:50

8 GREENOAKES N. LANCING