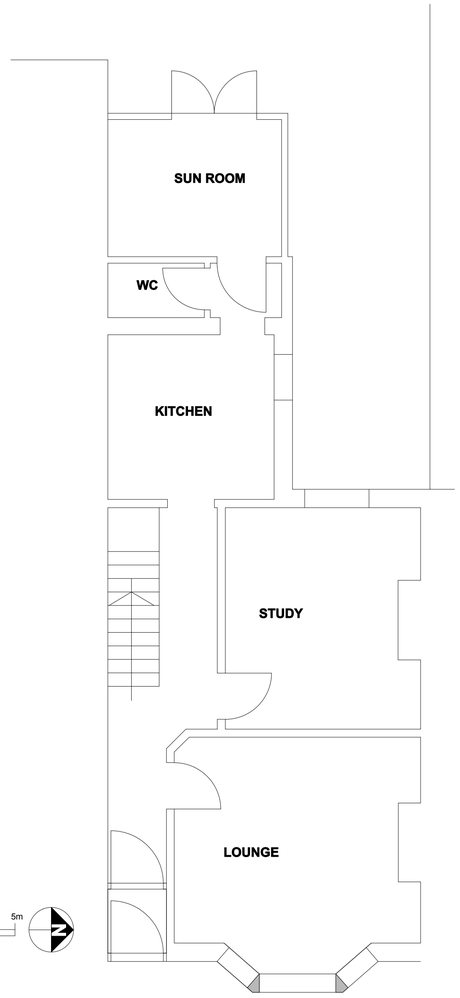

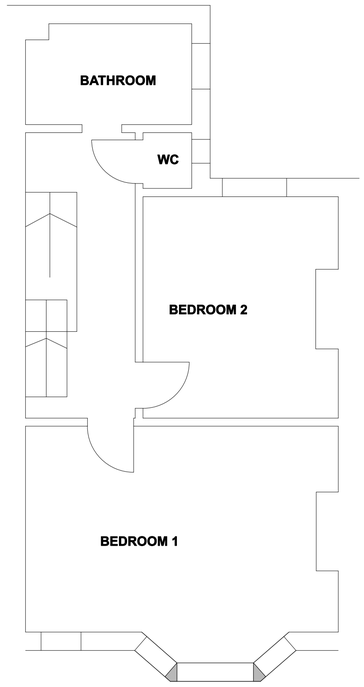

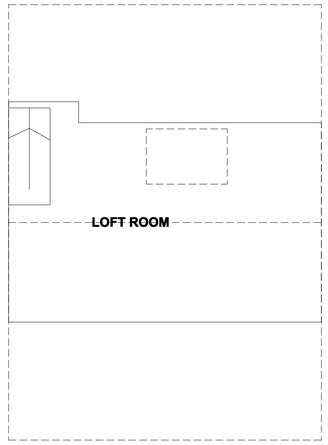

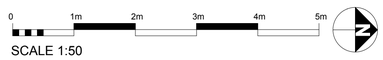

GROUND FLOOR PLAN AS EXISTING

FIRST FLOOR PLAN AS EXISTING

LOFT PLAN AS EXISTING

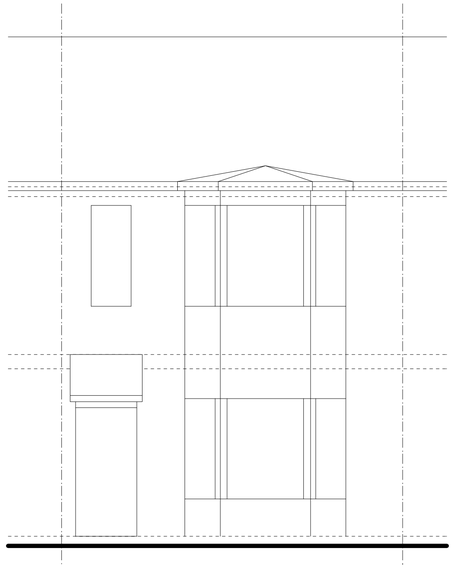

FRONT ELEVATION AS EXISTING

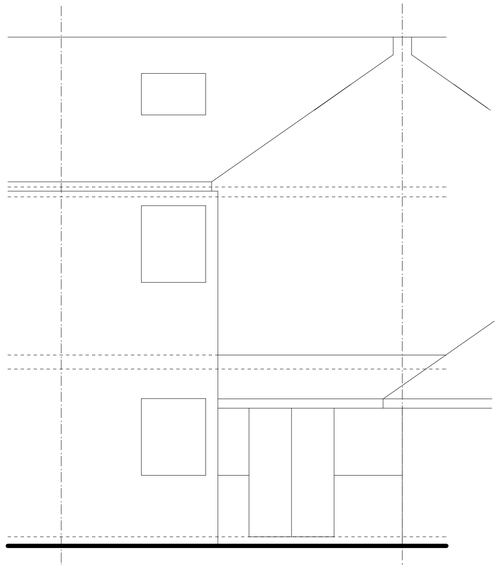

REAR ELEVATION AS EXISTING

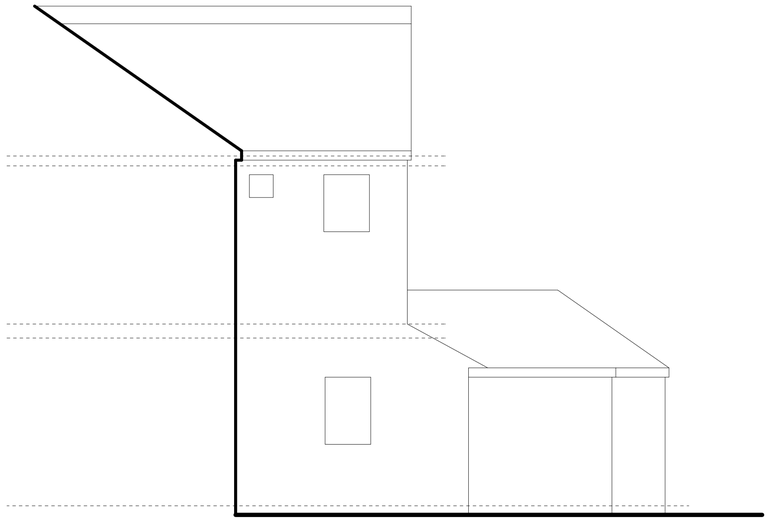

SIDE ELEVATION AS EXISTING

notes:

amendments:

project:	HOUSE REMODELLING AND UPDATING
location:	53 UNDERWOOD ROAD SOUTHWICK
client:	MR R FOULCER AND MRS S CROSS
drawing:	EXISTING PLANS AND ELEVATIONS

scale: 1:50		page: A1
drawn by: SM		checked by: ---------
date: April 18	drawing number: **3001 - 01**	revision: **--**