Buy A Plan
UK's Fastest and Easiest Planning Site

53, Underdown Road, Southwick, West Sussex, BN42 4HN



Site Plan shows area bounded by: 523992.27, 105842.21 524133.69, 105983.64 (at a scale of 1:1250), OSGridRef: TQ2406 591. The representation of a road, track or path is no evidence of a right of way. The representation of features as lines is no evidence of a property boundary.

Produced on 24th Apr 2018 from the Ordnance Survey National Geographic Database and incorporating surveyed revision available at this date. Reproduction in whole or part is prohibited without the prior permission of Ordnance Survey. © Crown copyright 2018. Supplied by www.buyaplan.co.uk a licensed Ordnance Survey partner (100053143). Unique plan reference: #00316295-C98D8C

Ordnance Survey and the OS Symbol are registered trademarks of Ordnance Survey, the national mapping agency of Great Britain. Buy A Plan logo, pdf design and the www.buyaplan.co.uk website are Copyright © Pass Inc Ltd 2018

0 20m 40m 60m 80m 100m

SCALE 1:1250

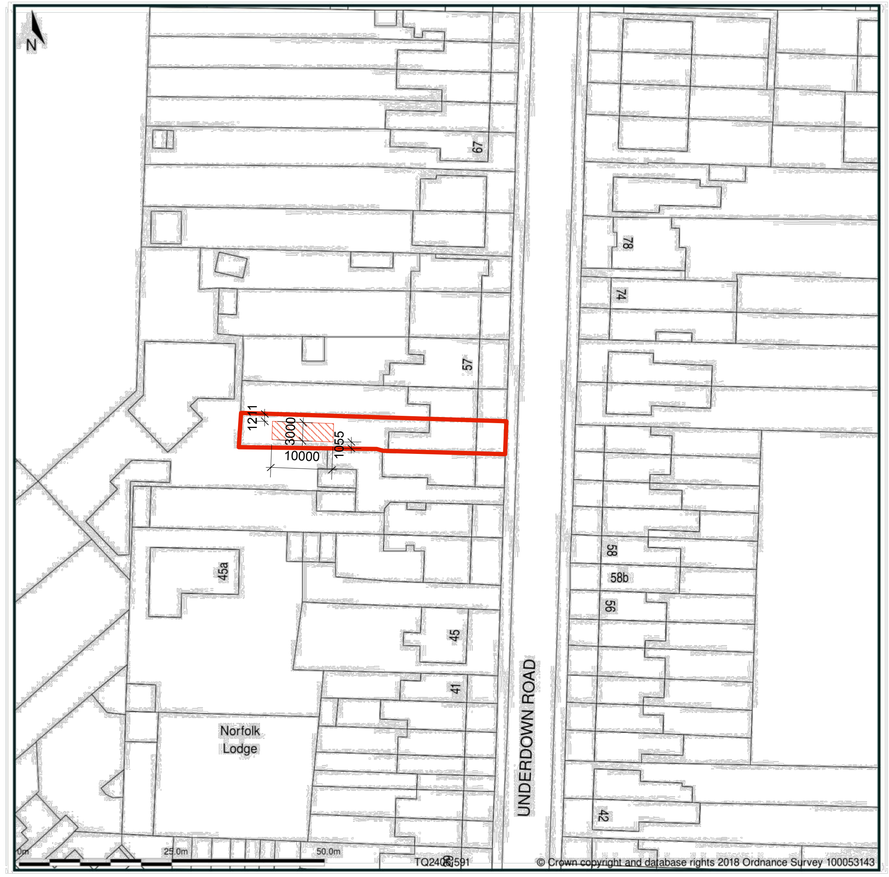

0 10m 20m 30m 40m 50m

SCALE 1:500

notes:

amendments:

project: MOBILE HOME

location: 53 UNDERDOWN ROAD SOUTHWICK

client: MR R FOULCER AND MRS S CROSS

drawing: LOCATION AND BLOCK PLANS

scale: 1:500 & 1250 page: A1

drawn by: SM checked by: ----------

date: Jan. 19 drawing number: 3001 - 20 revision: A