18 WIDEWATER COURT, WEST BEACH, SHOREHAM-BY-SEA, BN43 5LS

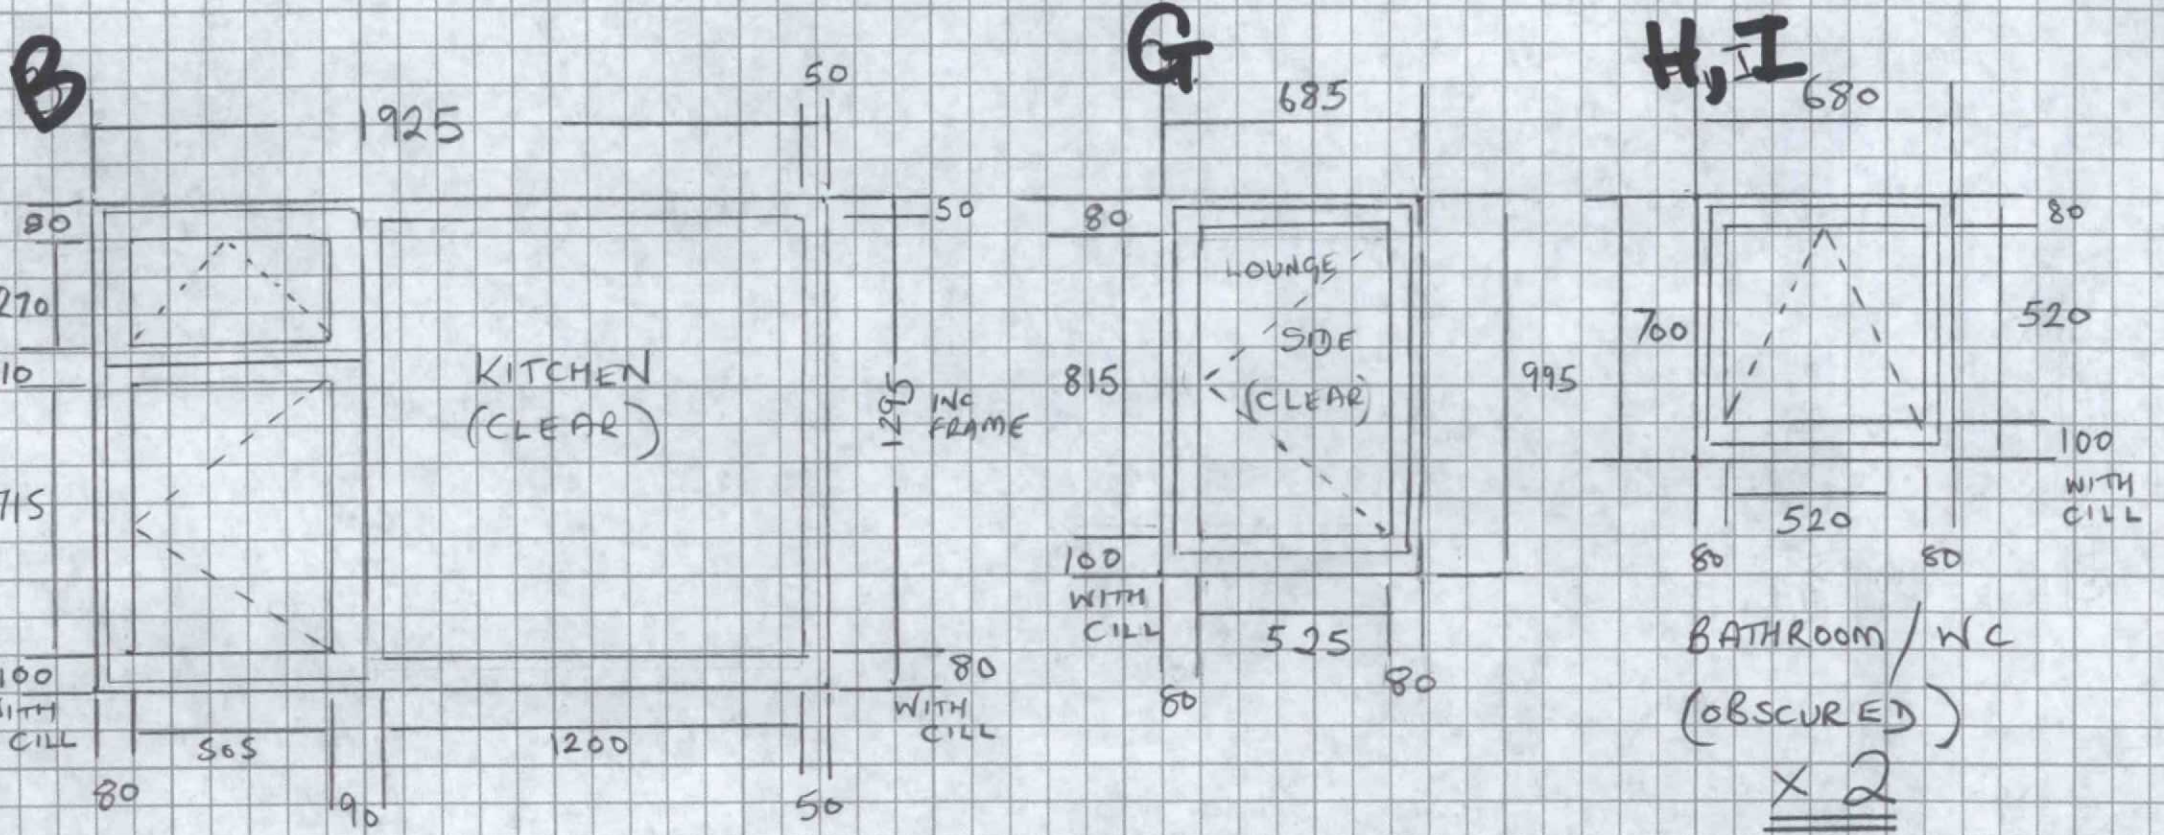

EXISTING WINDOWS IN WHITE UVPC WITH HARDWOOD CILL

8 WINDOWS IN TOTAL

1:20

ADUR & WORTHING
PLANNING SERVICES
PLAN AWDM/ 1289/16
DATE VALID 22 AUG 2016