Scale Bar (1:100)

0m 5m 10m

Scale Bar (1:50)

0m 5m

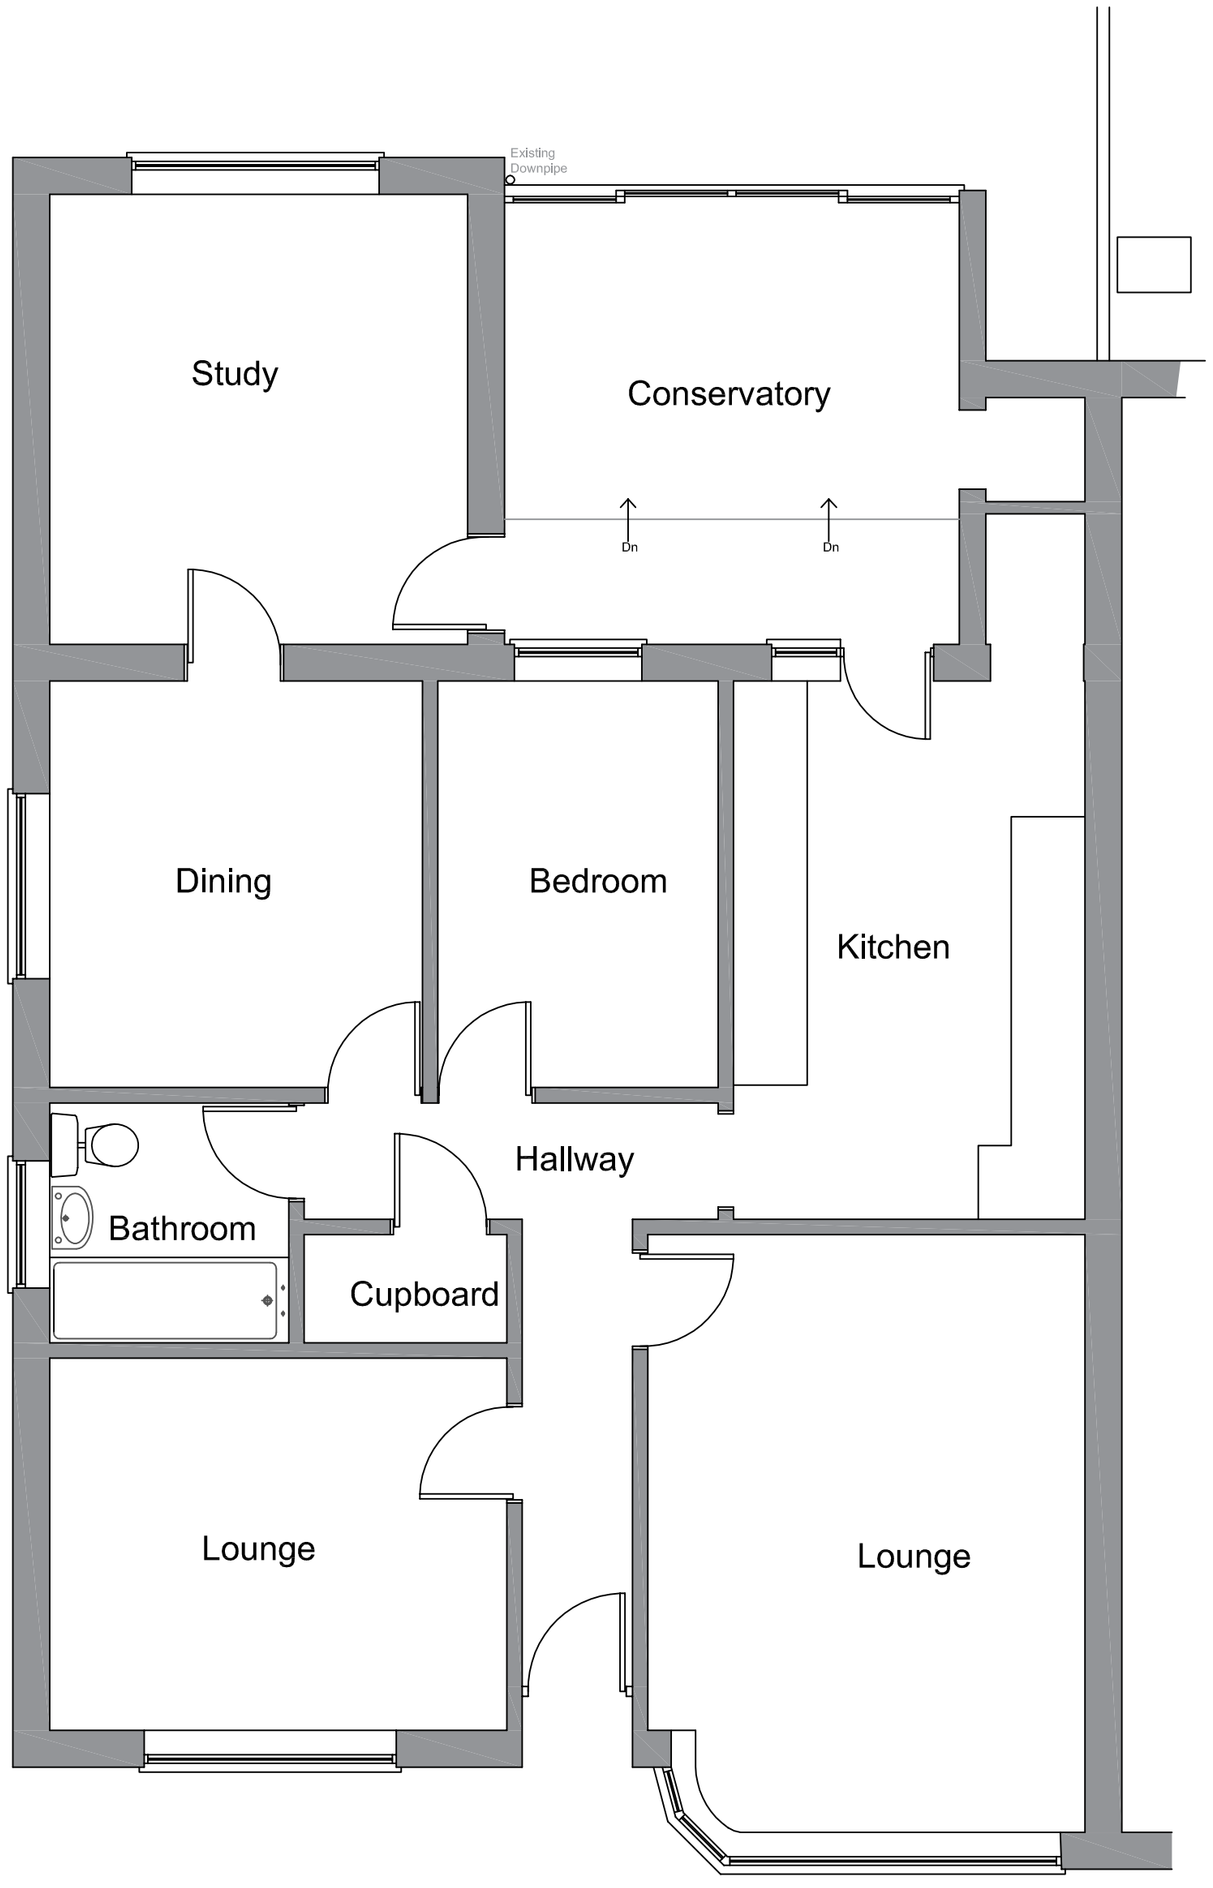

Existing Ground Floor Plan (Scale 1:50)

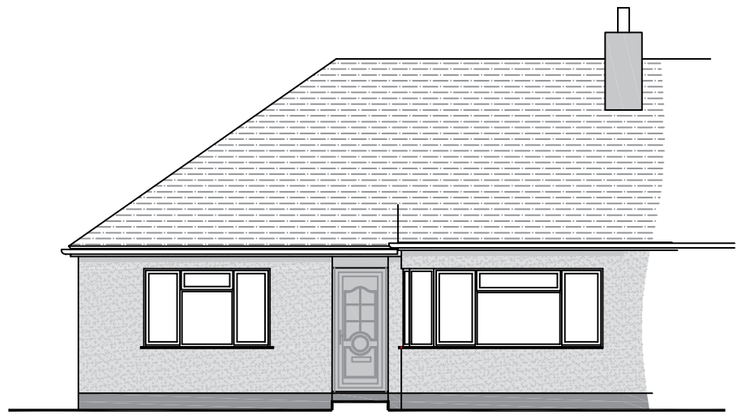

Existing Front (West) Elevation (Scale 1:100)



Existing Side (North) Elevation (Scale 1:100)

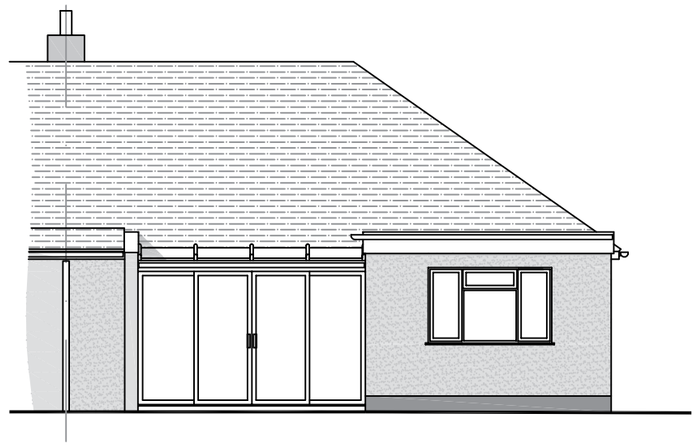

Existing Rear (East) Elevation (Scale 1:100)

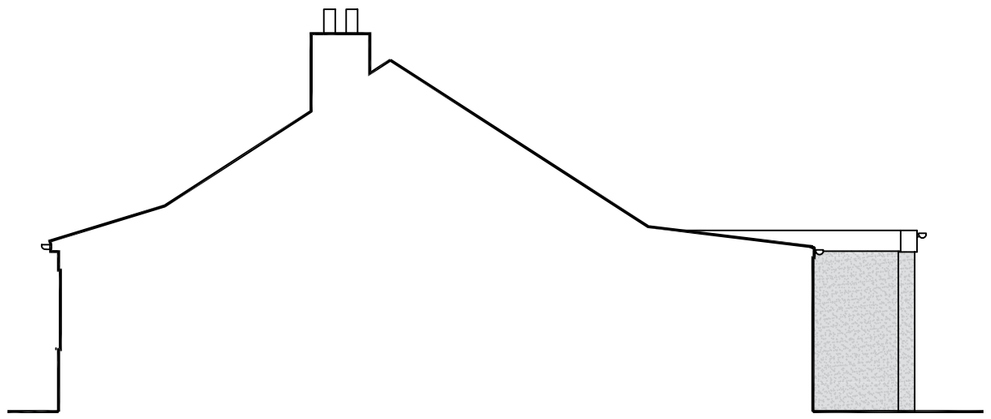

Existing Side (South) Elevation (Scale 1:100)

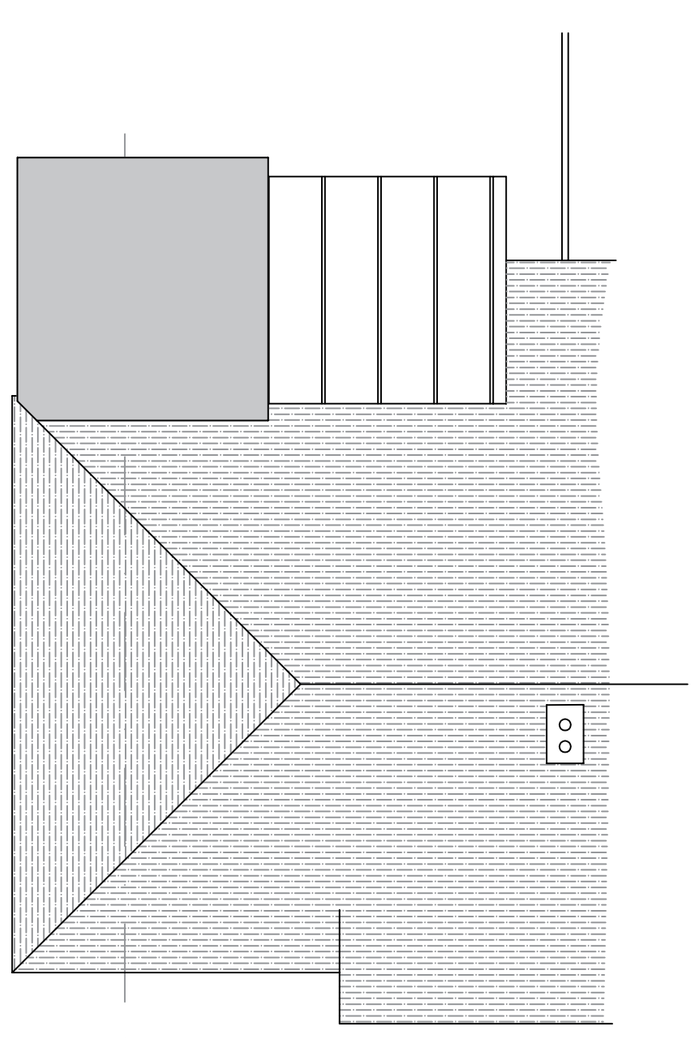

Existing Roof Plan (Scale 1:100)

A	Aug 2020	Orientation added

revisions

DOWNSVIEW ASSOCIATES
Chartered Surveyors

Little Acorns, Hampers Lane, Storrington, West Sussex, RH20 3HZ
Tel: 07903 740307 Mob: 7525 844065
Email: mail@downview-surveyors.co.uk

RICS

address
58 Chester Avenue
Lancing
West Sussex
BN15 8PQ

project
Proposed demolition of existing conservatory and construction of rear extension

title
Existing Layouts and elevations

scale:	date:	revision:
As noted @ A2	July 2020	A

drawing number
2020.277.01