Scale Bar (1:100)

0m 5m 10m

Scale Bar (1:50)

0m 5m

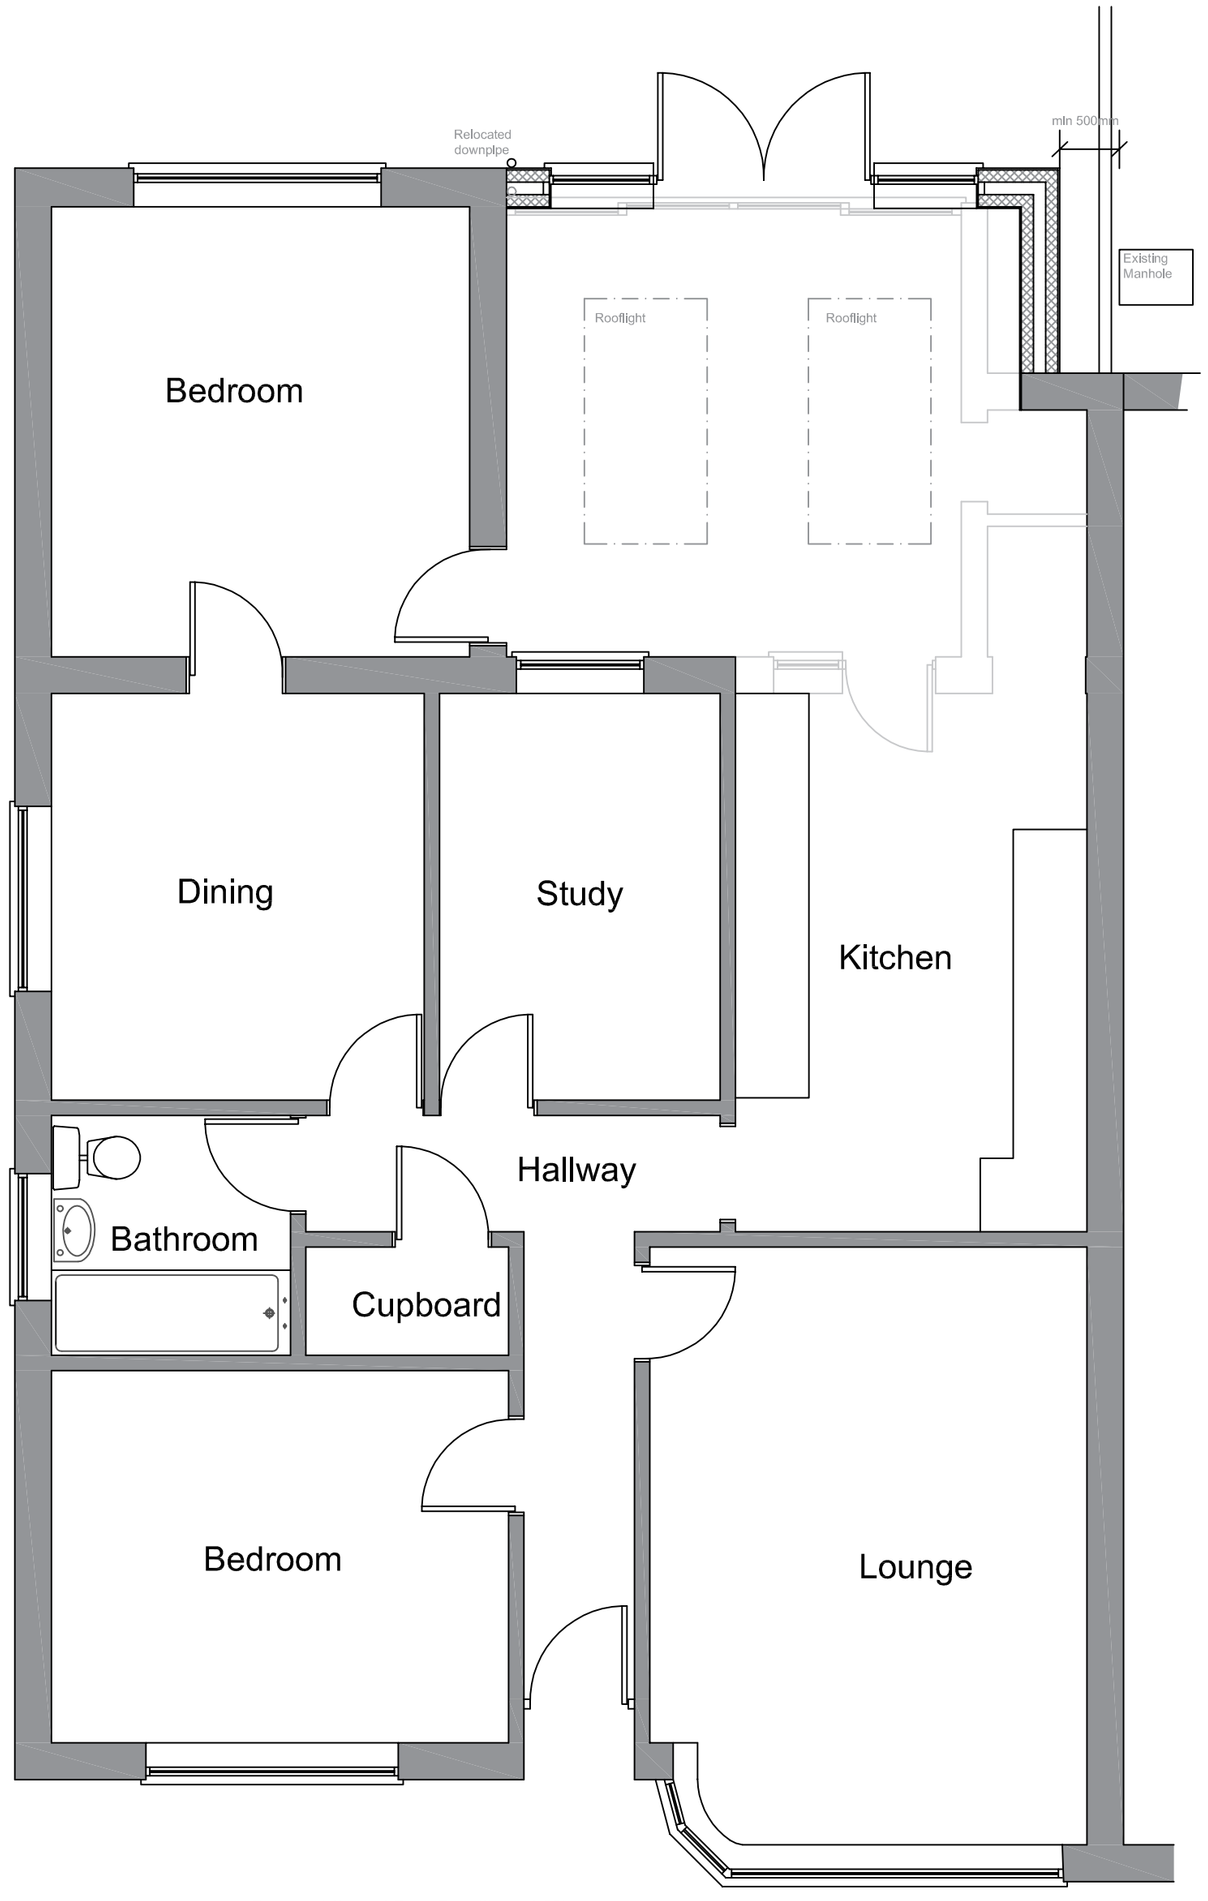

Proposed Ground Floor Plan (Scale 1:50)



Proposed Front (West) Elevation (Scale 1:100)



Proposed Side (North) Elevation (Scale 1:100)

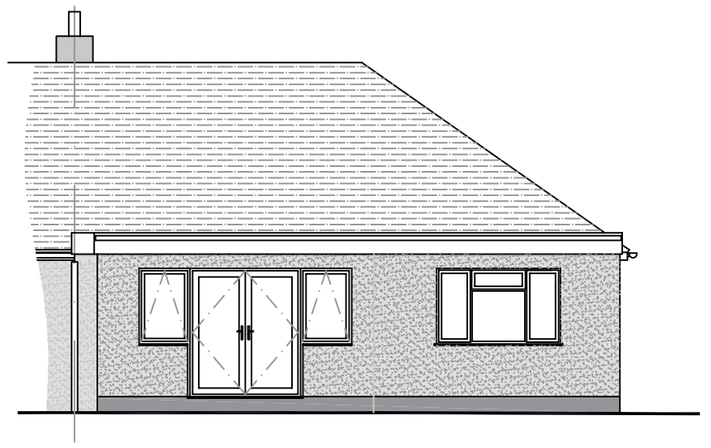

Proposed Rear (East) Elevation (Scale 1:100)

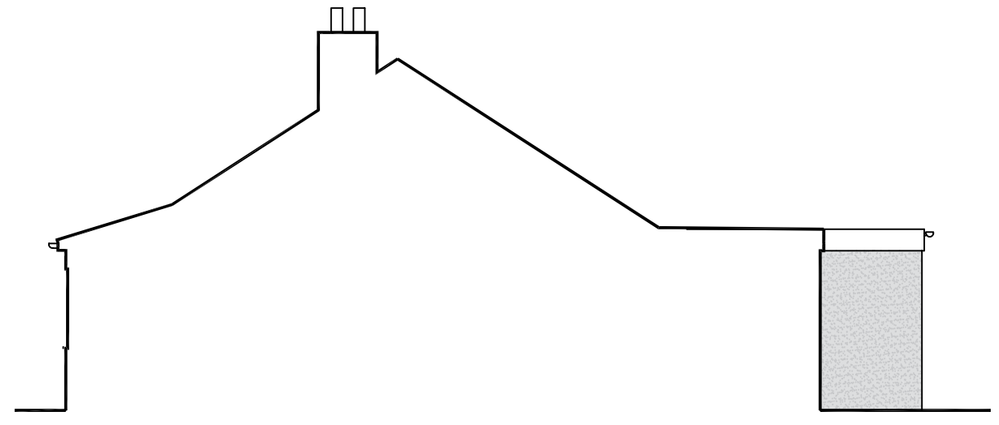

Proposed Side (South) Elevation (Scale 1:100)

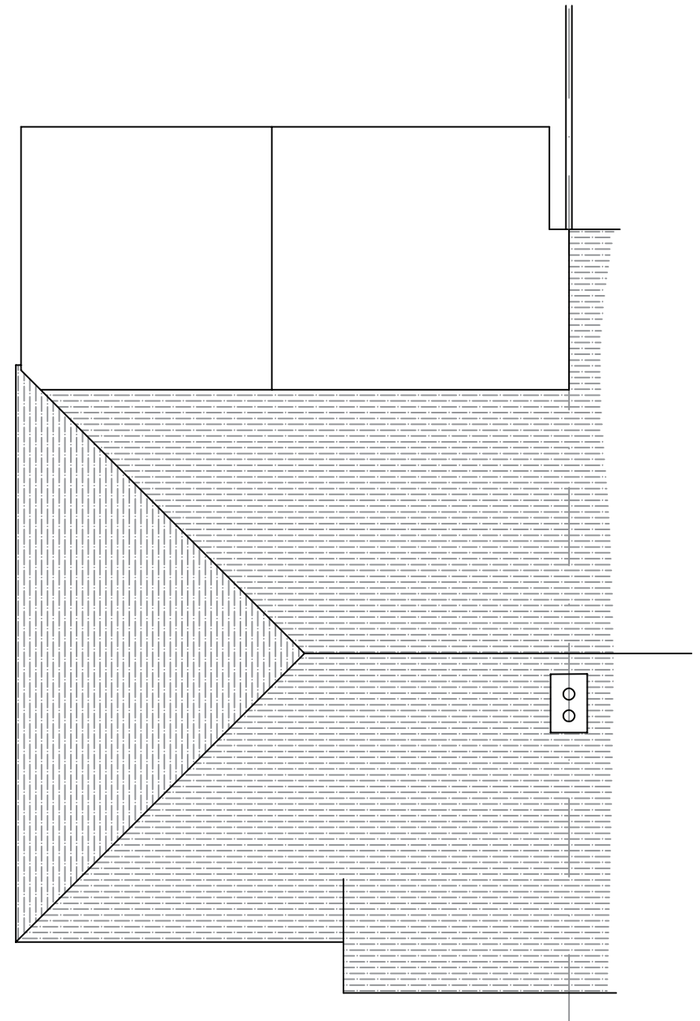

Proposed Roof Plan (Scale 1:100)

B	Aug 2020	Orientation amended to rear elevation
A	Aug 2020	Orientation added

revisions

DOWNSVIEW ASSOCIATES
Chartered Surveyors
Little Acorns, Hampers Lane, Storrington, West Sussex, RH20 3HZ
Tel: 01903 745367 Mob: 7525 844965
Email: mail@downsview-surveyors.co.uk
RICS

address
58 Chester Avenue
Lancing
West Sussex
BN15 8PQ

project
Proposed demolition of existing conservatory and construction of rear extension

title
Proposed Layouts and elevations

scale:	date:	revision:
As noted @ A2	July 2020	B

drawing number
2020.277.02