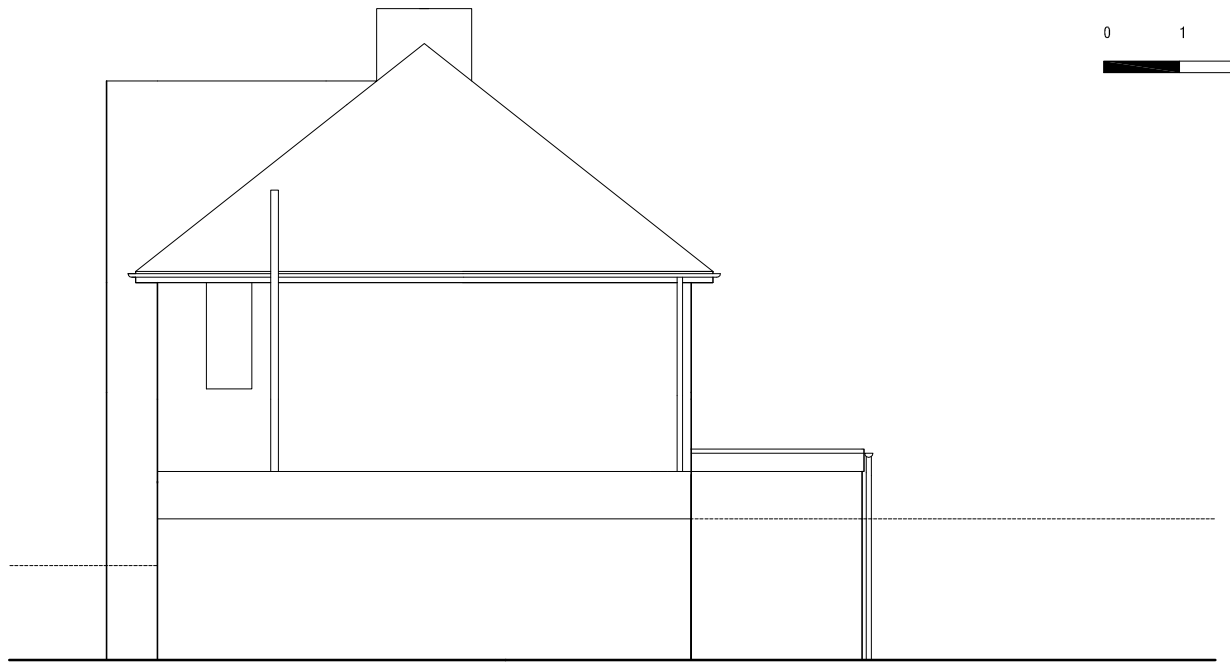

EXISTING NORTH ELEVATION 1:100

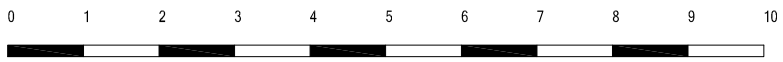

Scale Bar 1:100

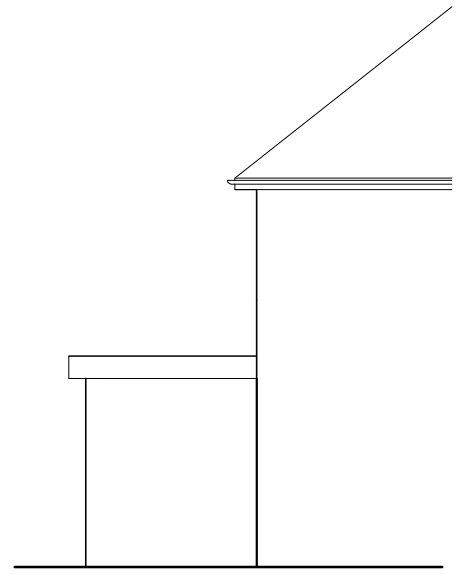

EXISTING SOUTH ELEVATION 1:100

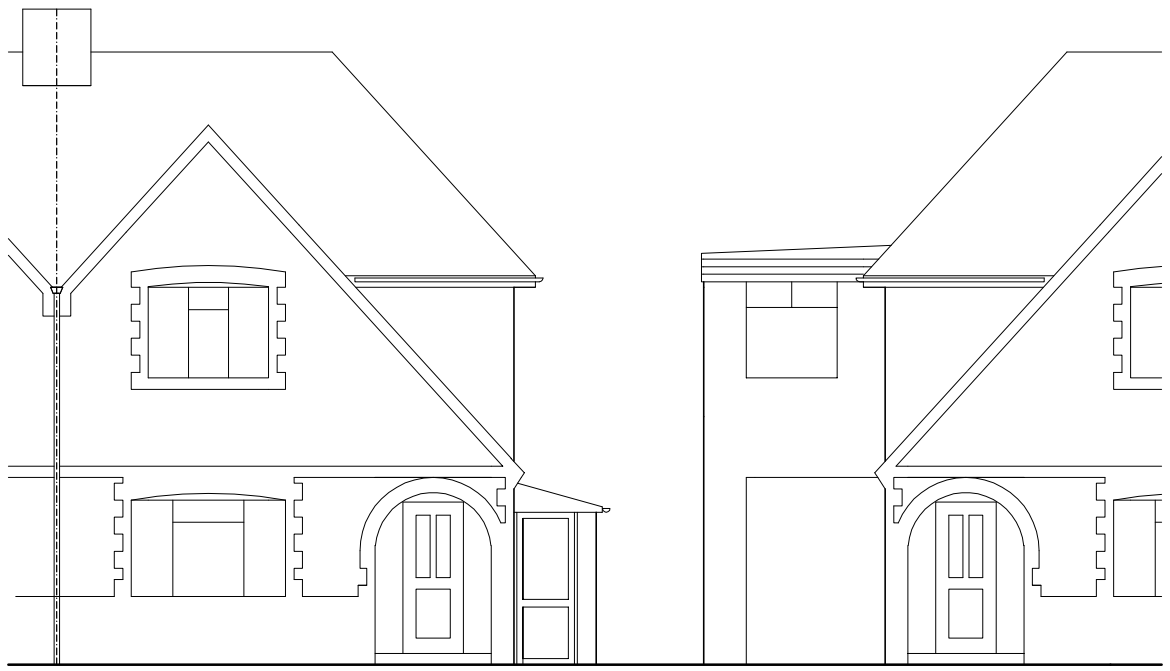

EXISTING EAST ELEVATION 1:100



EXISTING WEST ELEVATION 1:100

ARW Design	DRAWING TITLE: PROPOSED ELEVATIONS PROJECT: PROPOSED SINGLE STOREY REAR EXTENSION	LOCATION: 31, BOUNDSTONE LANE, LANCING CLIENT: B. NORRIS	SCALE: AS NOTED @ paper size A3 DATE: DEC 2019 DRAWN: ARW	DRAWING NO: 5011/4 REVISION: a

ARW Design 89, SOUTH STREET, TARRING, WORTHING, WEST SUSSEX, BN14 7ND. T: +44(0)1903234197 M: +44(0)7771851222 E: Arweeden1@aol.com
THIS DRAWING REMAINS THE COPYRIGHT OF ARW Design & SHALL NOT BE COPIED IN ANY FORMAT WITHOUT SPECIFIC APPROVAL IN WRITING