

1493/15.


14 OCT 2015

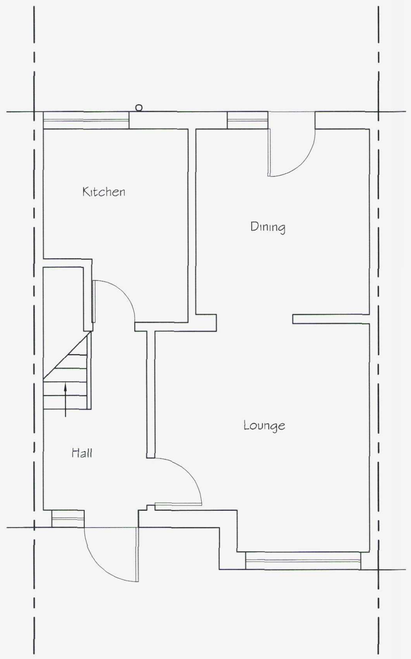

Existing Ground Floor Plan

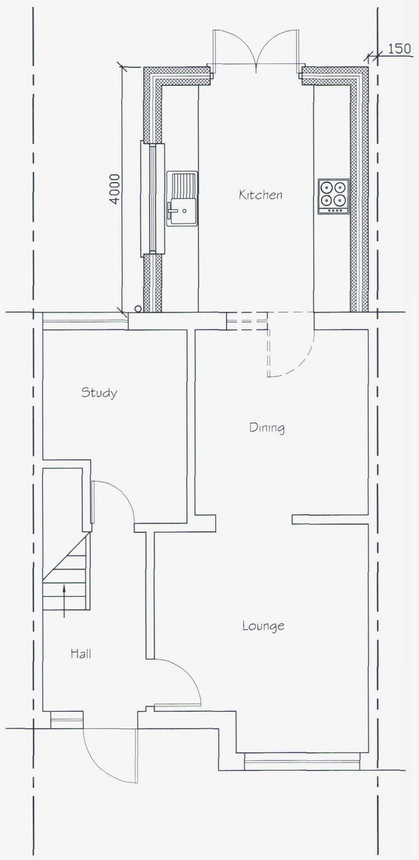


Proposed Ground Floor Plan

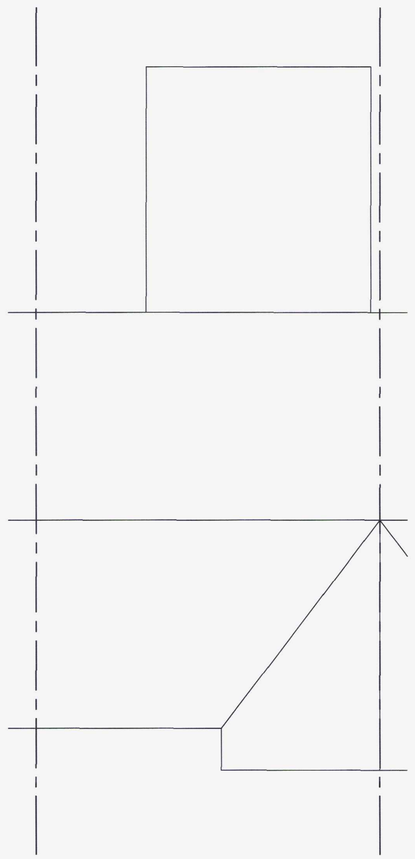


Proposed Roof Plan

0 0.5 1 2 3 4 5 6 7 8 9 10


SCALE 1:50

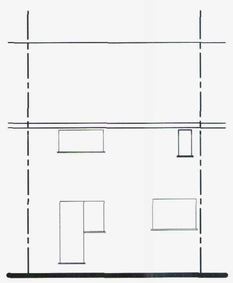


Existing Rear Elevation

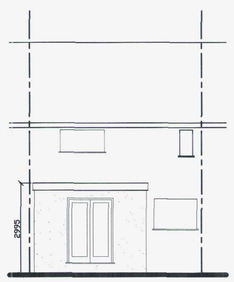

Proposed Rear Elevation

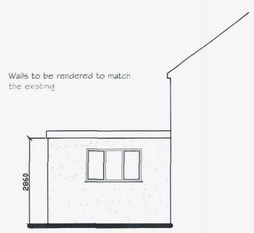

Proposed Side Elevation

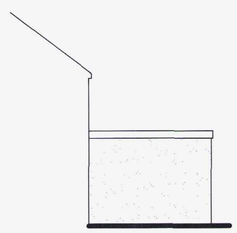

Proposed Side Elevation

0 0.5 1 2 3 4 5 6 7 8 9 10

SCALE 1:100

Tony Rogers
Building Consultants
Address: 40 Dawn Crescent, Upper Beeding
West Sussex, BN44 3WH
Telephone: 01903 815225 Fax: 01903 815225

Rev.	Date:	Revision Description:

Client:	Mr D Miles
Address:	35 The Broadway Lancing West Sussex BN15 8NN
Project:	Proposed single storey rear extension
Scale: Paper Size	1:50 1:100 A1
Date:	June 2015
Drawing No:	15/1045/01
Drawn By: AWR	Revision: