




Existing North 1:100 West South East

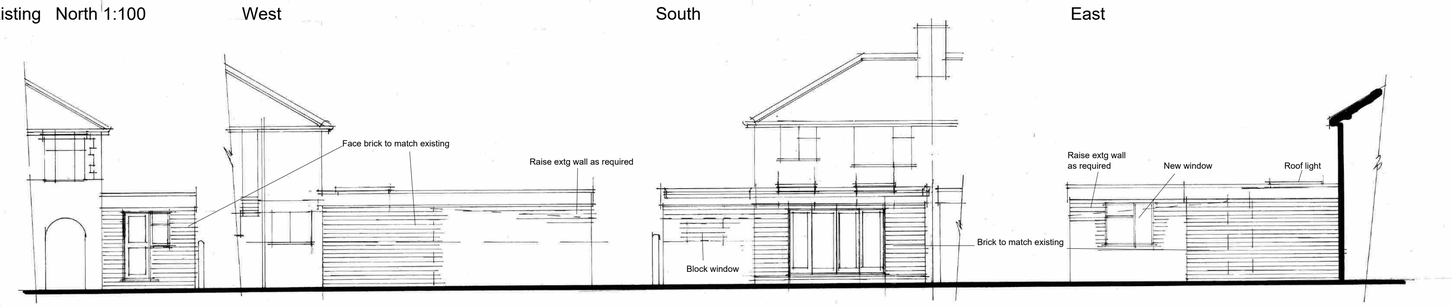


Proposed North 1:100 West South East

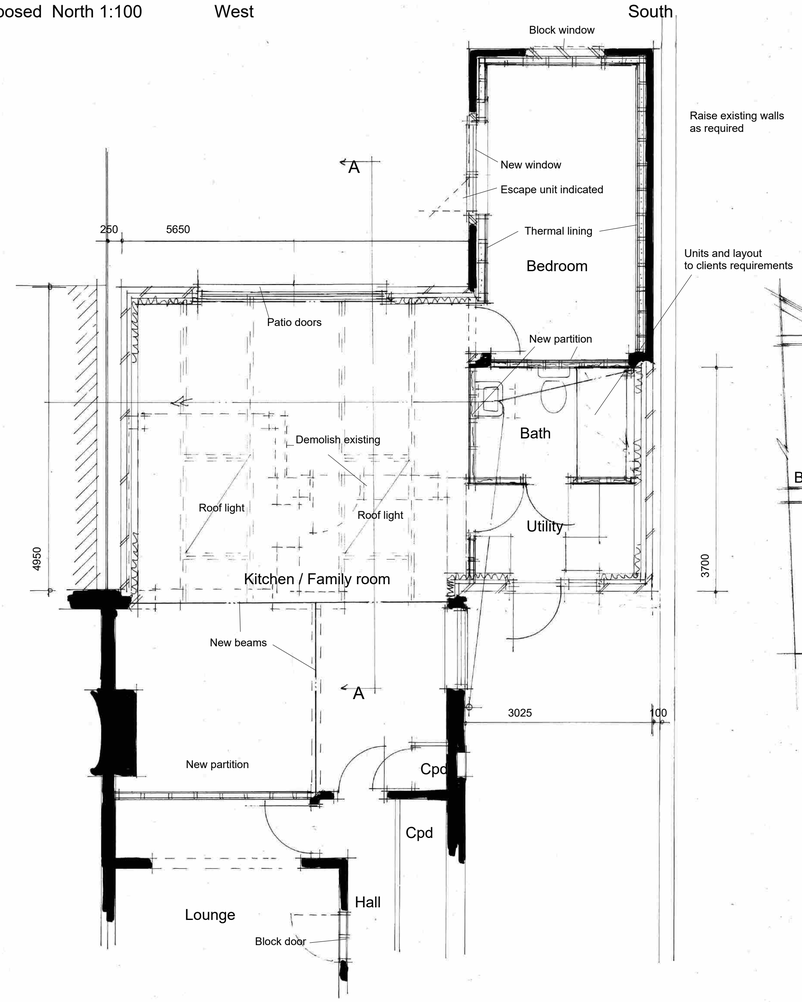


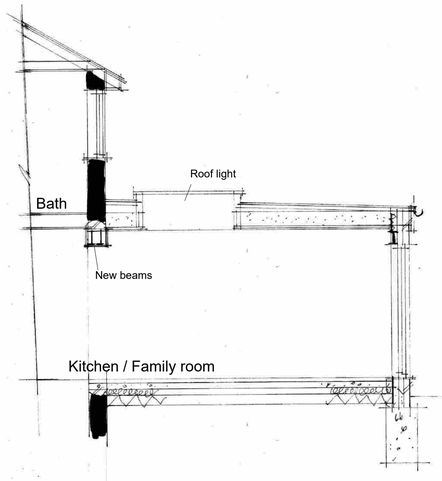


Section AA 1:50

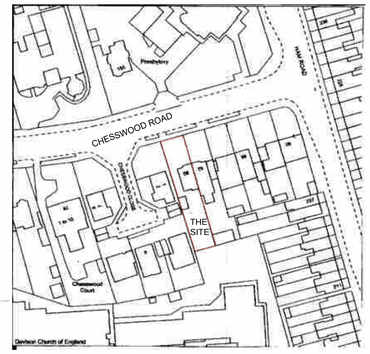


Site plan 1:1250

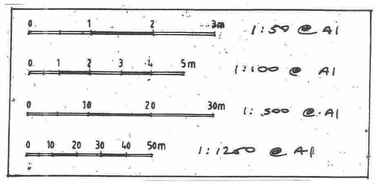


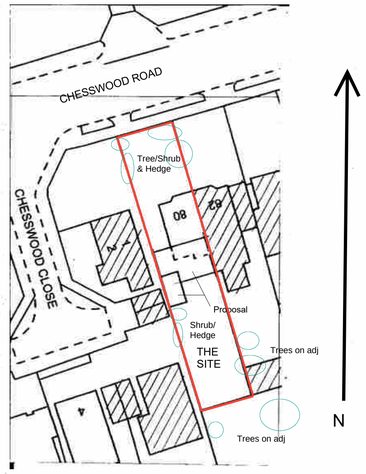


Block plan 1:500

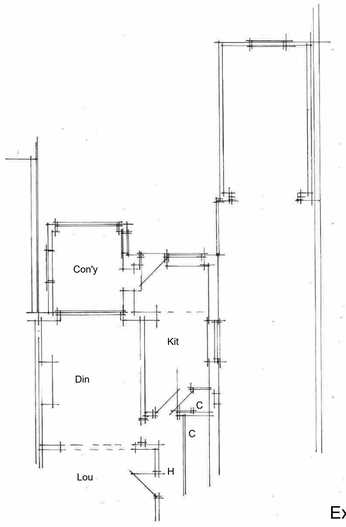

Existing plan 1:100

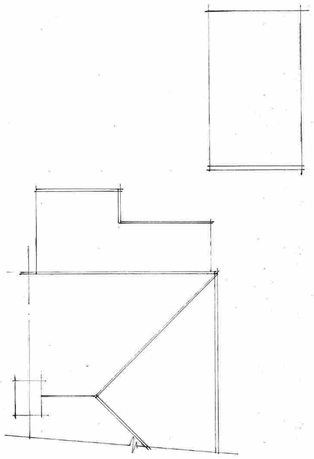

Existing roof 1:100

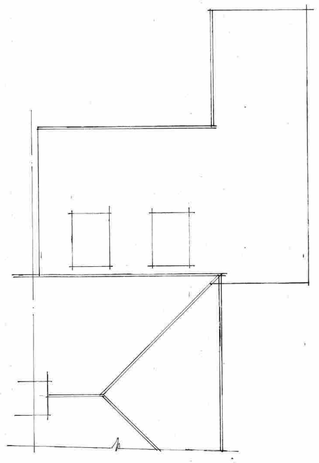

Proposed roof 1:100

AJ SALTER & SON
Architectural Technicians and Surveyors
50 WINDSOR ROAD, WORTHING, WEST SUSSEX, BN11 2LY
Tel/Fax: (01903 209496)
E-mail: ajsalterandson@hotmail.com

C			
B			
A			
Client	Mr & Mrs Hipkin		
Address	80 Chesswood Road : Worthing		
Drawing	EXTENSIONS AND ALTERATIONS	No.	0825:1
Scale	1:50 1:100 1:500 1:1250	Drawn IS	Date Mar 25