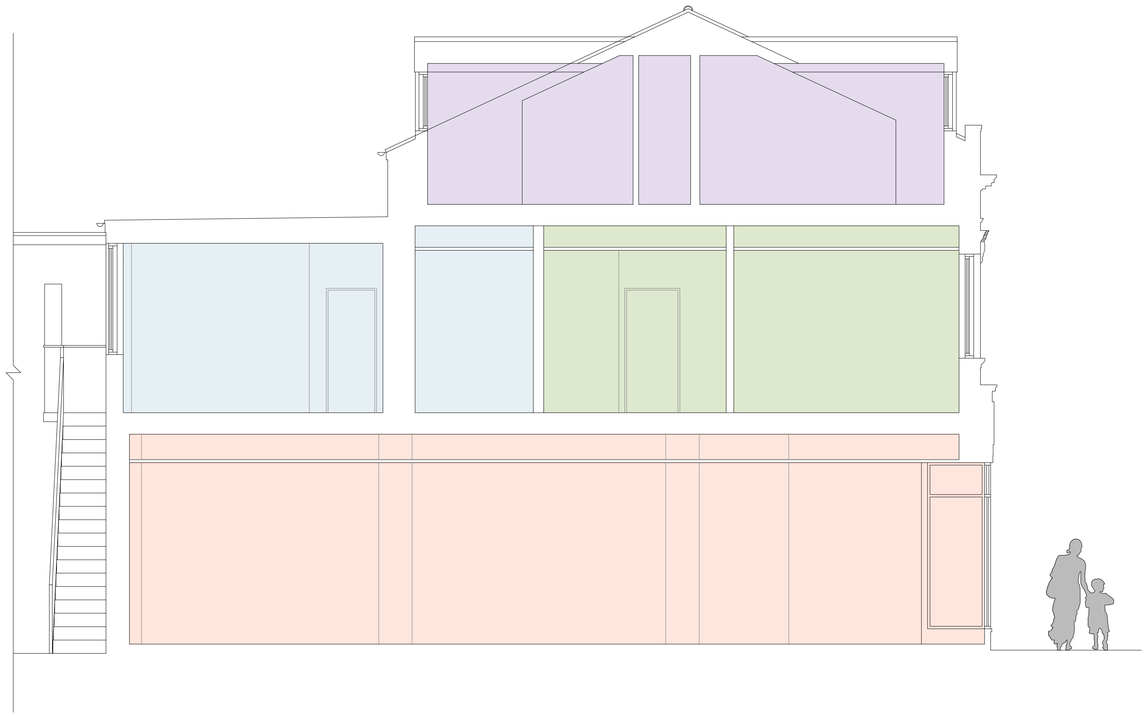

Proposed Section 1:50





Proposed Front Elevation (South) 1:100

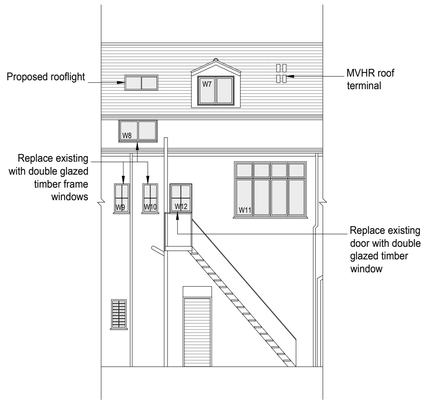

Proposed Rear Elevation (North) 1:100

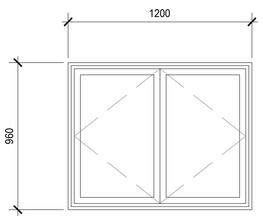

Proposed replacement casement timber window (W1, W2, W7)

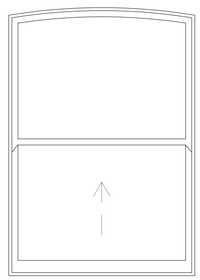

Existing timber sash window to be assessed and repaired as required (W3, W4, W5, W6)

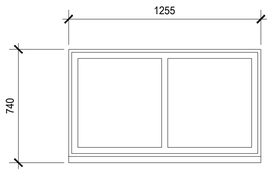

Proposed replacement timber window (W8)

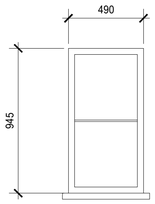

Proposed replacement timber sash window (W9, W10)

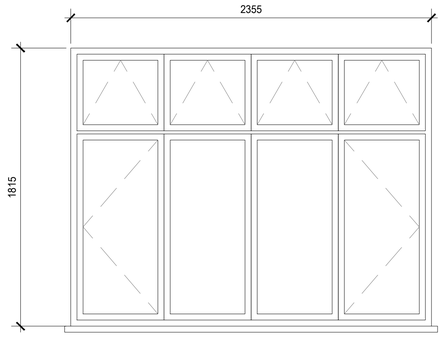

Existing timber casement window to be assessed and repaired as required (W11)

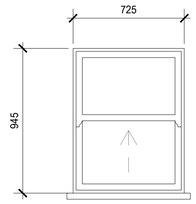

Proposed timber sash window (W12)

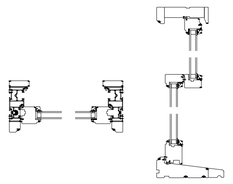

Typical timber window details 1:10

1:100 0 1 2 3 4 5 6 7 8 9 10m

1:50 0 1 2 3 4 5 6 7 8 9 10m

Rev C 17/03/25 - Addition of MVHR information.
Rev B 03/03/25 - Existing dormers vaulted.
Rev A 17/09/24 - Addition of cardinal direction to elevations, window details and rear rooflight.
amendments

bpm Architectural Services Ltd.

client: Moretons Investments Ltd

project: 30 Montague Street
Worthing
BN11 3HA

project ref: 2997 Drawing No. 04C

drawing title: Proposed section and elevations

drawn by: AW

date: Aug 24 scale: 1:50/100@ A1

www.bpmnet.co.uk
info@bpmnet.co.uk

Do not scale off drawing, check all dimensions on site before all work is commenced

All goods materials workmanship to conform with current building regs BSS and COP's