
Location Plan

Site Address: **32, Abbey Road, Sompting, BN15 0AB**

PlanningPortal

Date Produced: **12-Oct-2023**

Scale: **1:1250 @A3**

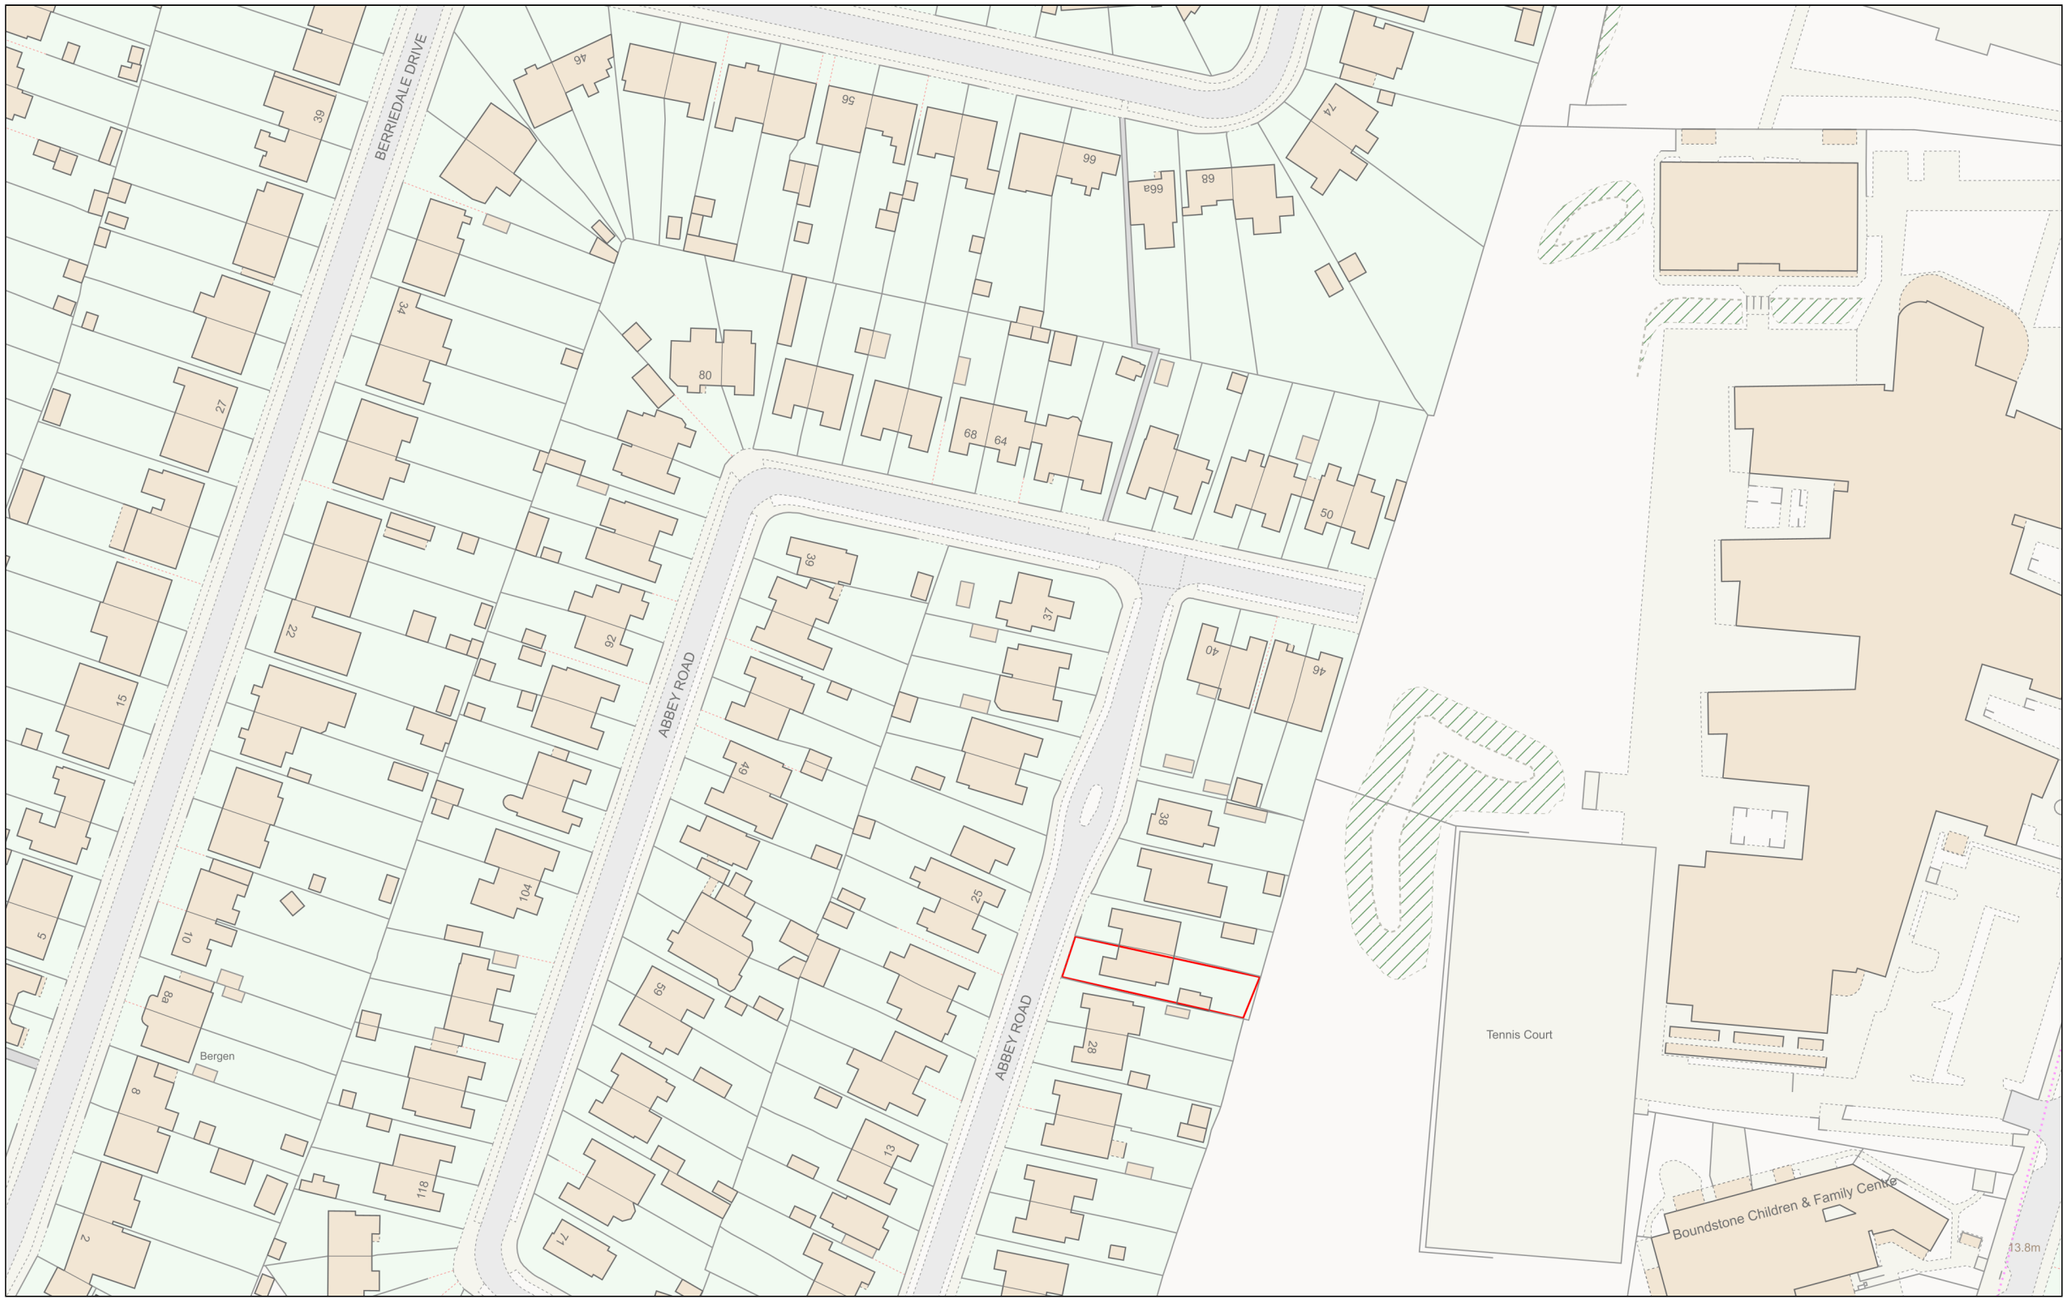

Planning Portal Reference: **PP-12519374v1**

0 50

Metres

Powered By TerraQuest

© Crown copyright and database rights 2023 OS 100042766