
Planning application for front dormer only

Plan 3 of 3

The property owner is required to serve a party structure notice on the adjoining owner as required by The Party Wall etc Act 1996.

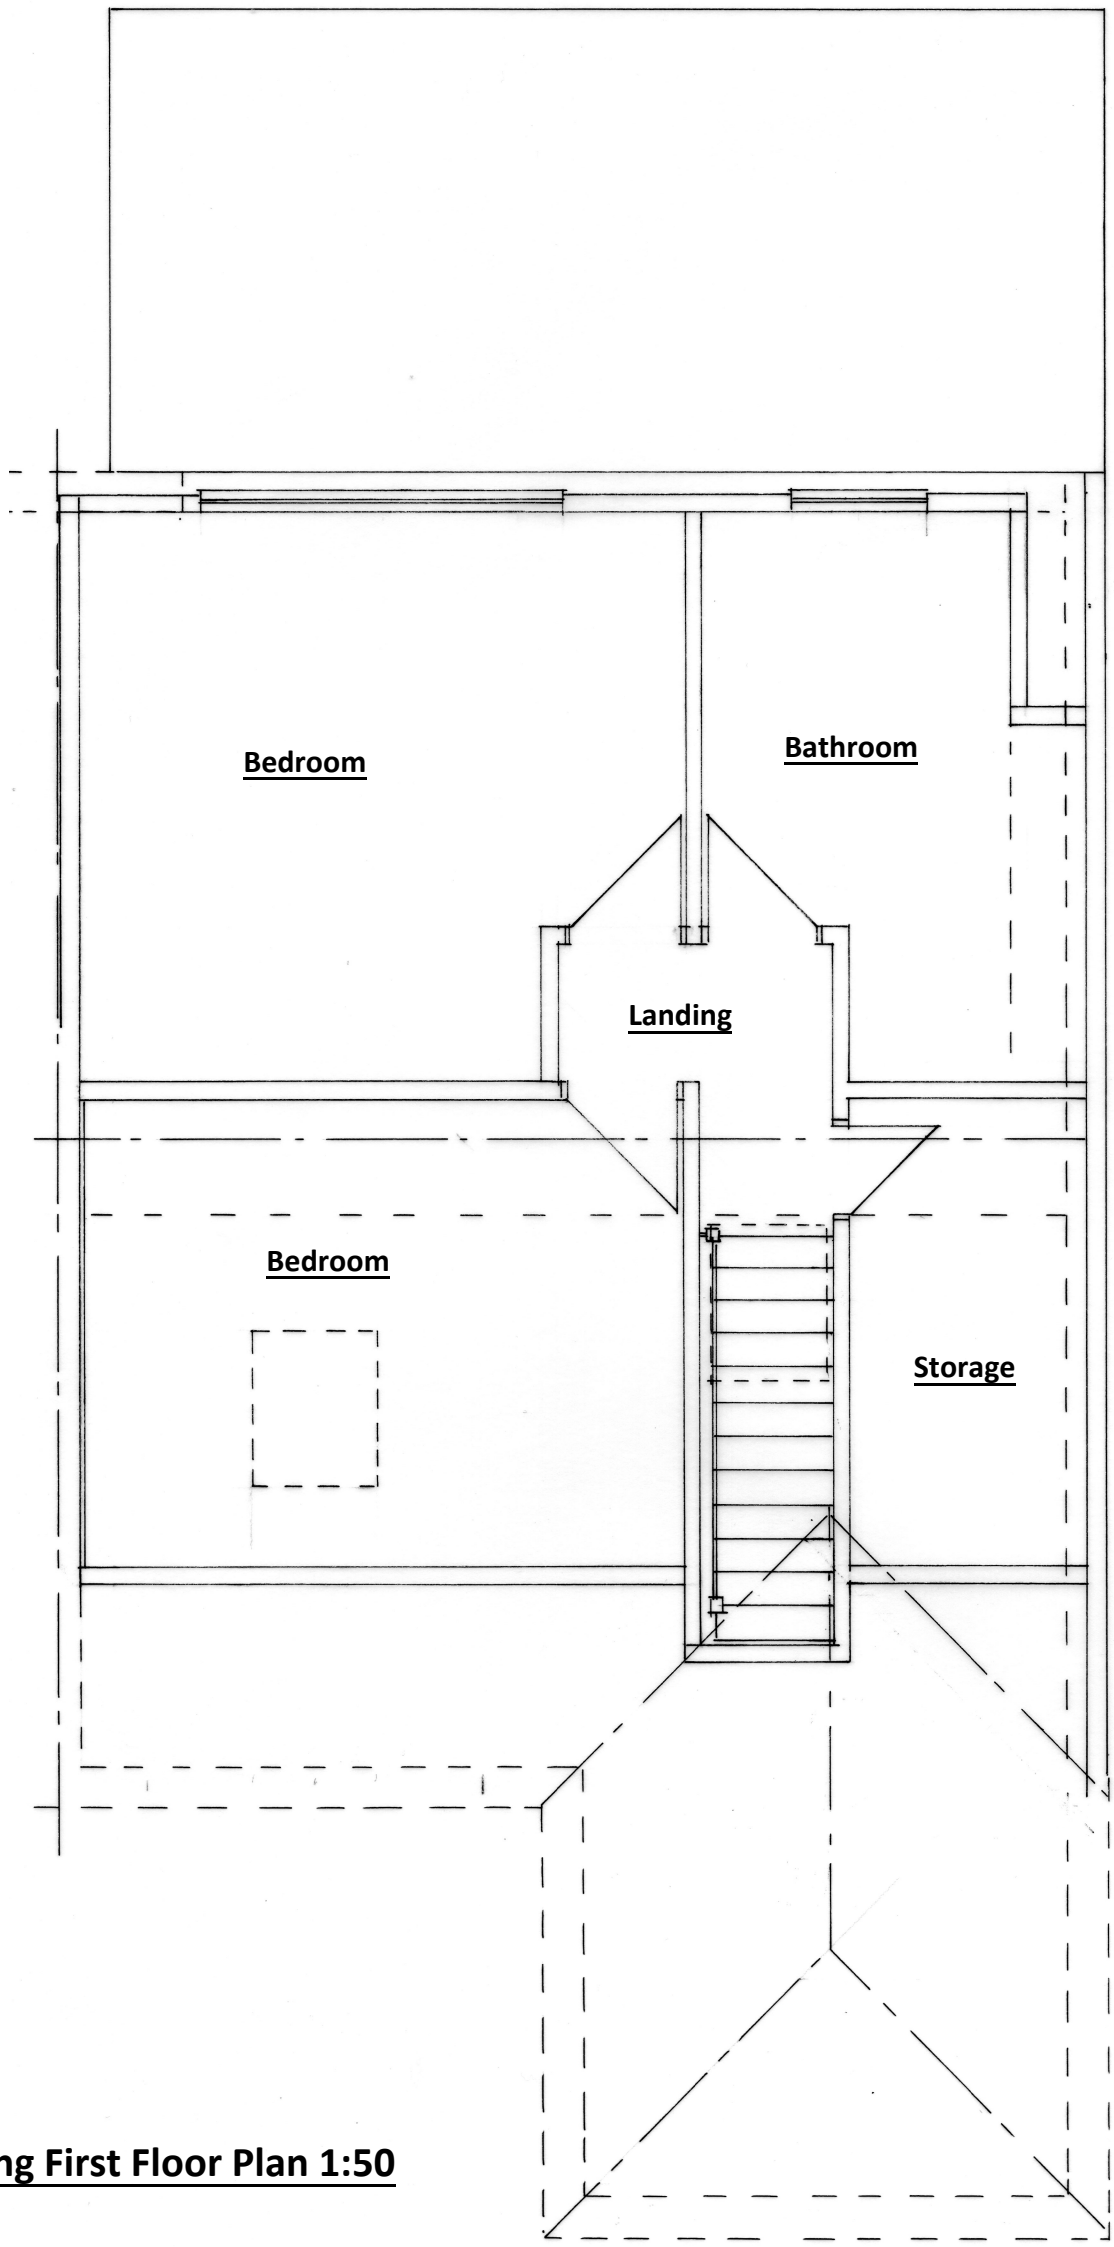

Existing First Floor Plan 1:50

1:100

1:50 @ A3

cabe chartered association of building engineers

BSB S.Barrett Architectural, Structural & Party Wall Services stevebsbltd@yahoo.com 07974 715009 cabe chartered association of building engineers	32 Abbey Road, Lancing	Loft Conversion DRAWN BY: Steve Barrett C.Build E, CABE	CLIENT: Mr & Mrs Cook DATE: 17.07.2023 DRWG No: C/23010/3	A3