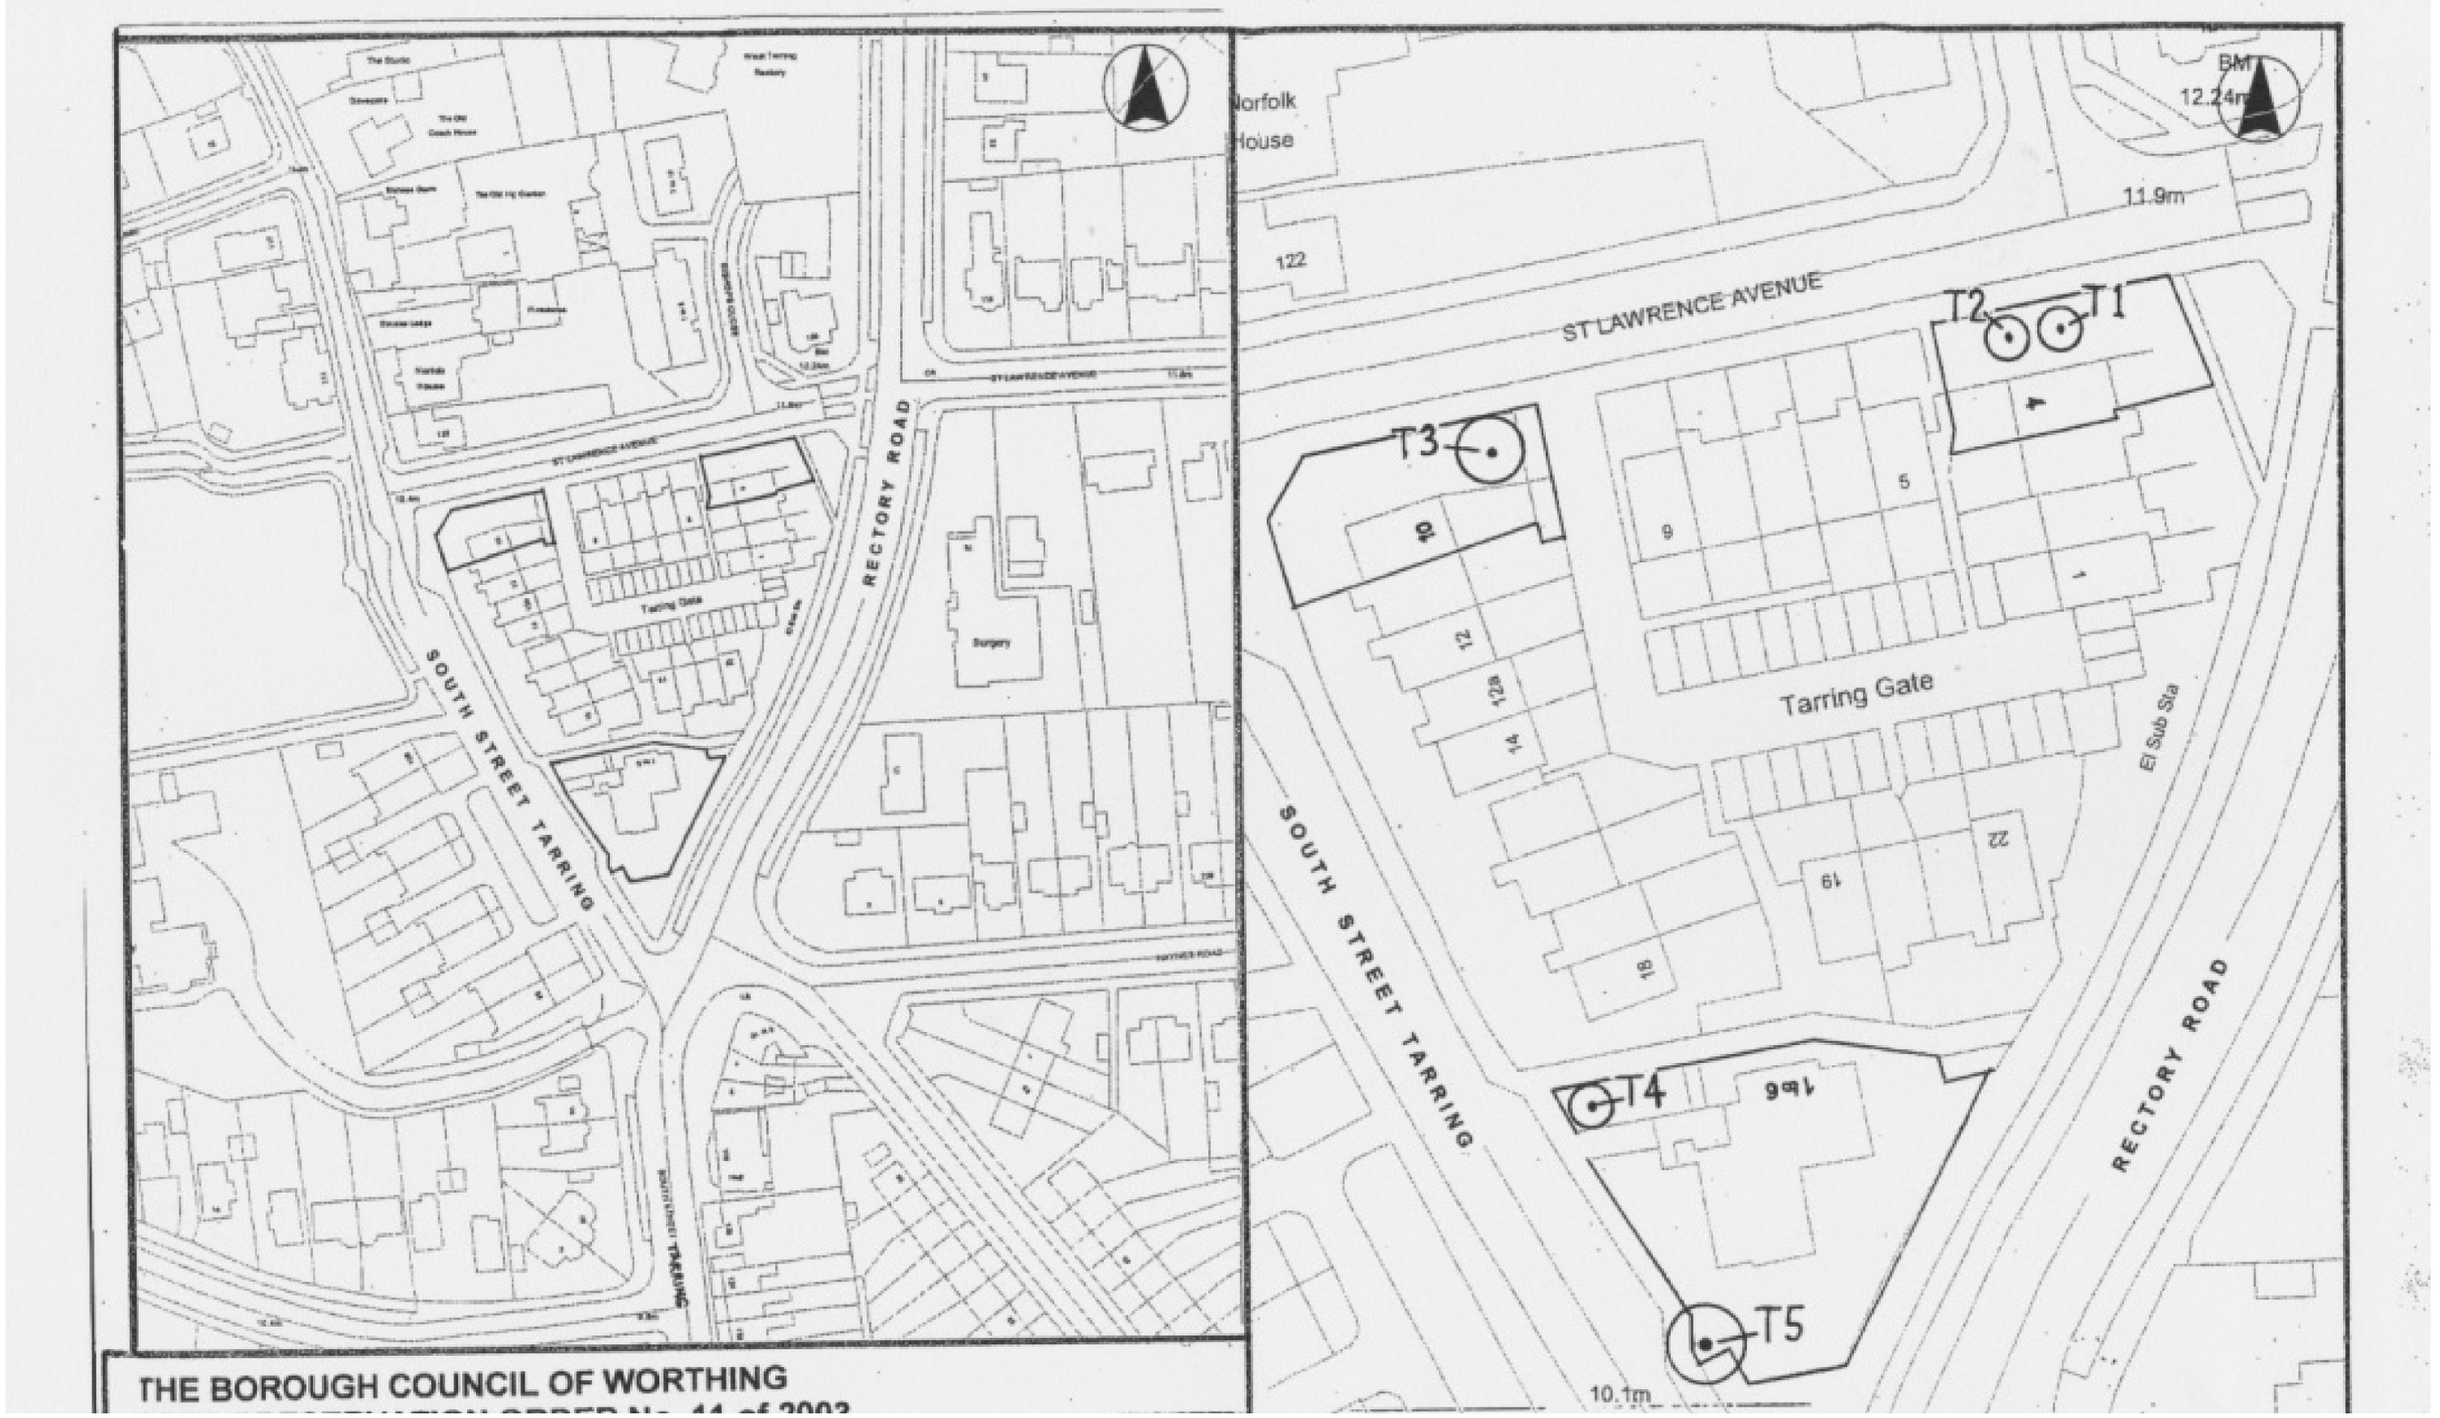


Southern Beeches Ltd

The Haven
Henfield Common North
Henfield
West Sussex
BN5 9RL

t: 01273 491886 m: 07771 803433 e: james@southernbeeches.co.uk

Client :	Chanctonbury Estates Ltd
Project :	1-6 Tarring Gate, South Street, Tarring, Worthing
Title :	Tree Sketch Plan
Scale :	Not to Scale
Date :	12th October 2023
Dwg No :	TSP1_TG_23
Rev :	-