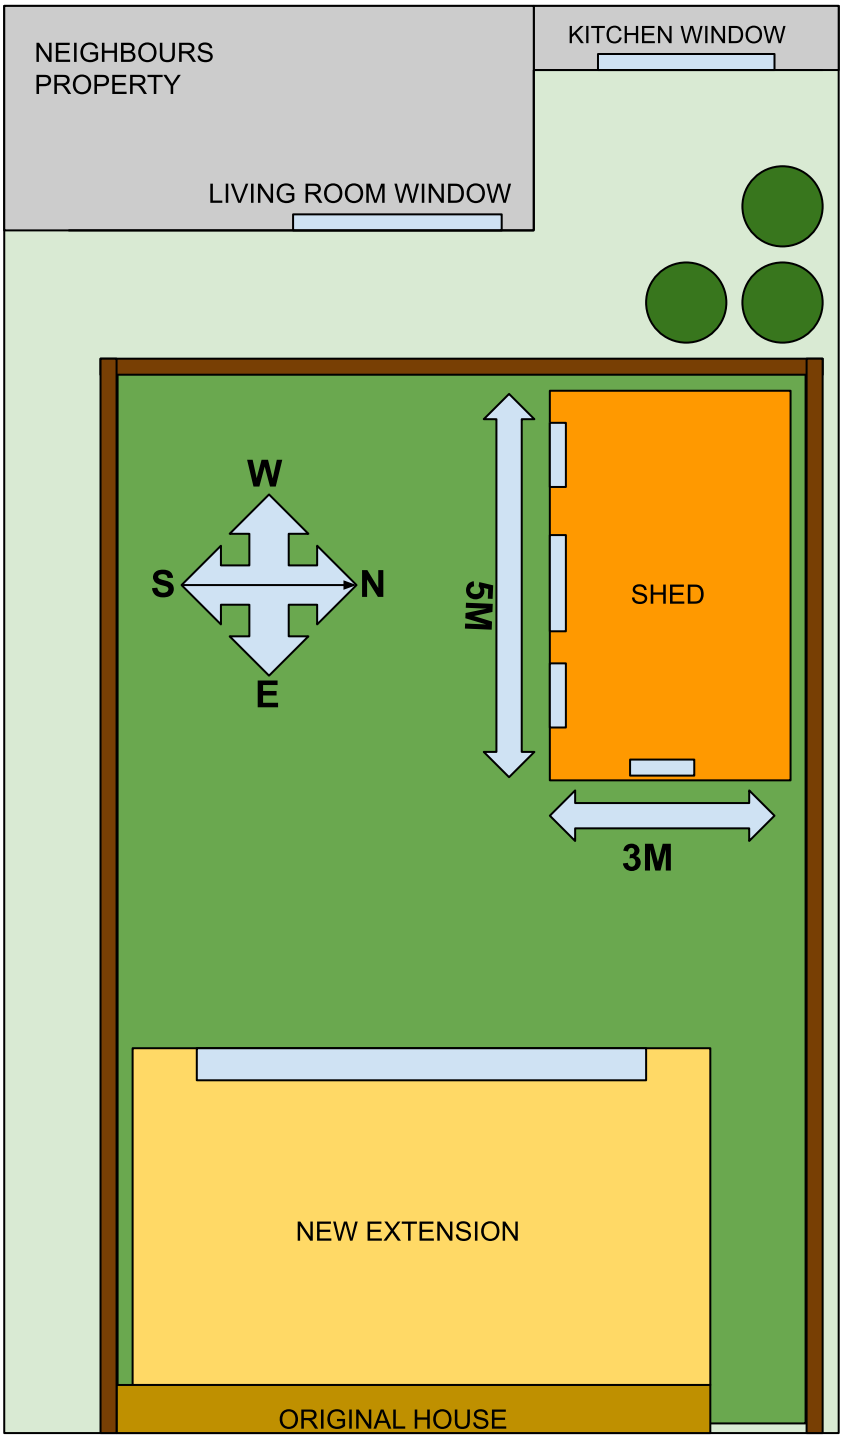

NEIGHBOURS
PROPERTY
KITCHEN WINDOW
LIVING ROOM WINDOW
W
S
N
E
5M
SHED
3M
NEW EXTENSION
ORIGINAL HOUSE