No.	TITLE
G\001	LOCATION PLAN
G\002	BLOCK PLAN
C\001	EXISTING FLOOR PLANS
C\002	PROPOSED GROUND FLOOR P
C\004	REAR ELEVATIONS
C\005	SIDE ELEVATIONS
C\006	EXISTING ROOF PLAN / PROPC ROOFPLAN

NOTES

1. NO DIMENSIONS ARE TO BE SCALE FROM THIS DRAWING.

2. THIS DRAWING IS TO BE READ IN CONJUNCTION WITH ALL ASSOCIATED DRAWINGS AND DOCUMENTATION.

AMENDMENT

SERIAL	DESCRIPTION	AUTH\DA
Rev A	Extend thre Dormer	AP \ 24\04

AMENDMENTS

15
HAMMY CLOSE

PROPOSED FIRST FLOOR PLAN

DRAWING No\CAD FILE
15\HC\C\003

SCALE	DATE
1:50	16 OCT 17

29 SALISBURY ROAD
TILGATE
CRAWLEY
RH10 5LX

CLK WKS	DATE	SIG.
DW		
DRAWN BY	CHECKED	SIG.
AC		

Rev A

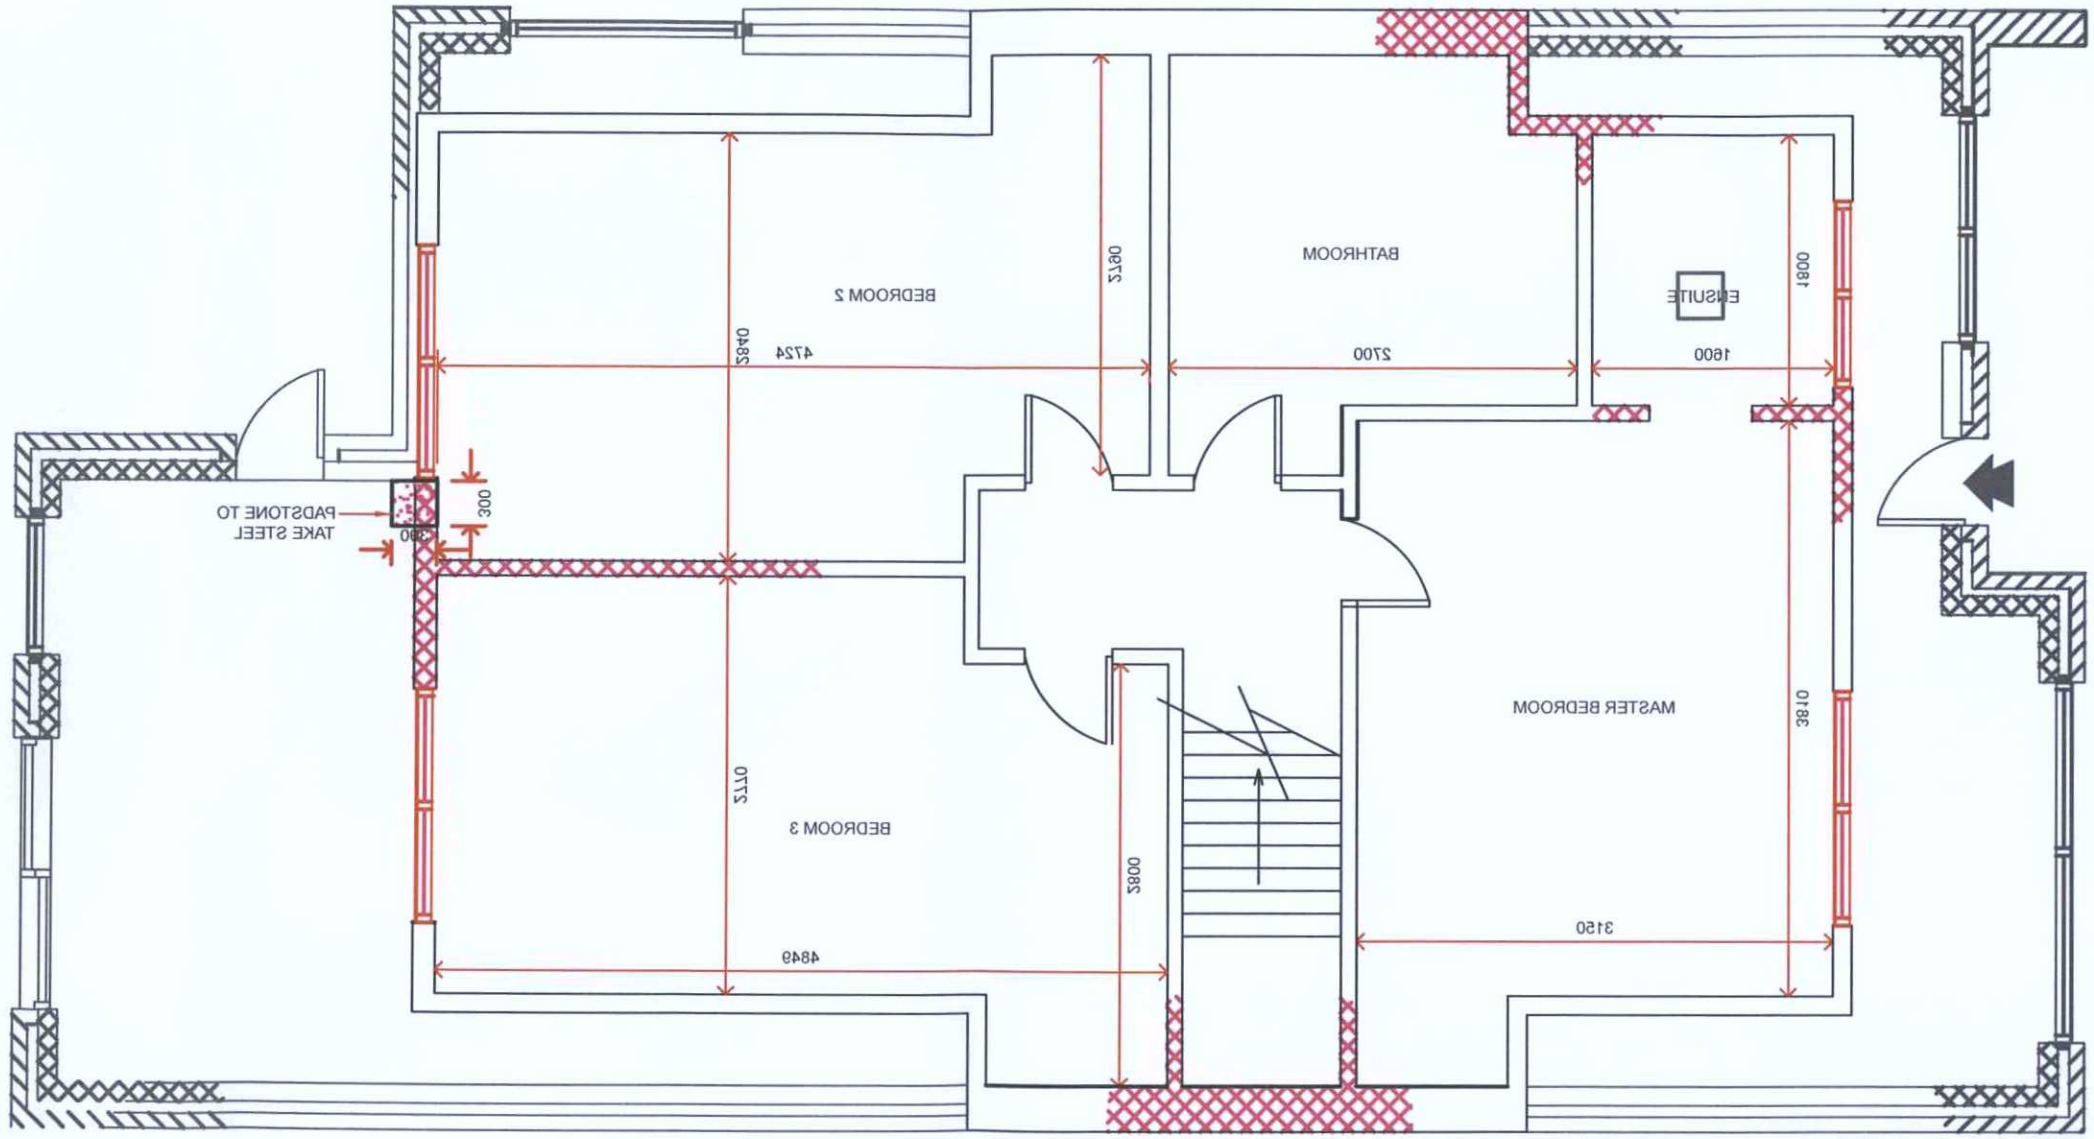

PROPOSED FIRST FLOOR

ADUR & WORTHING PLANNING SERVICES	
PLAN	AWDM\ 0072\18
DATE VALID	Rec: 24/1/18

3m 0 1m