T.P. OFFICE COPY

BOROUGH OF WORTHING
DEPOSITED 18/12/09
TP. REF. No.
WB/ 09/1070/FUL

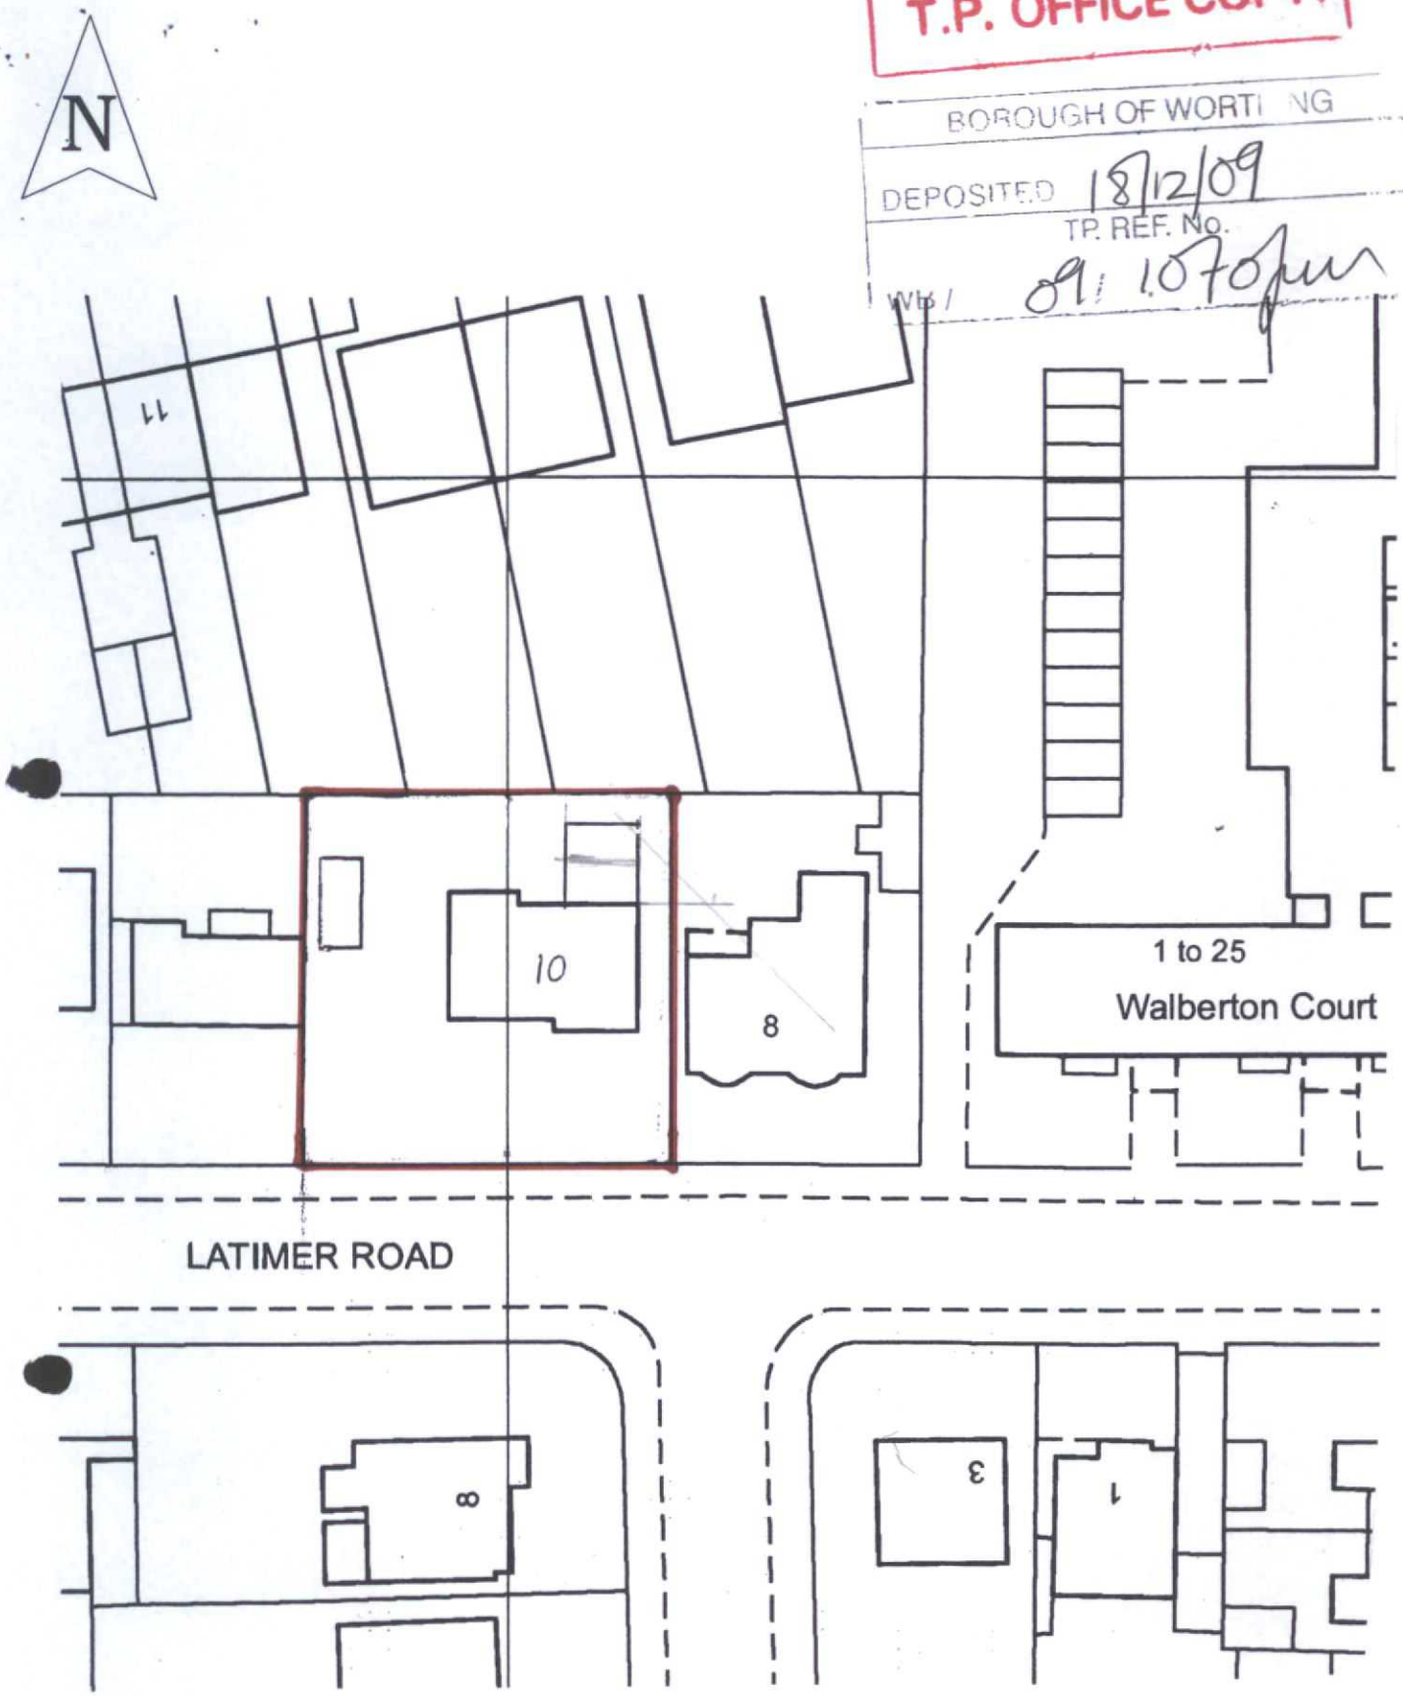

Client:
Mr G Dover & Miss H Wood
10 Latimer Road
Worthing

Proposed work:
Ground floor extension
& new first floor

Drg. title:
Block plan

Drg. no: DOVER 06

Rev:

Scale: 1:500 ' A4

Drawn: 13.05.09

Marlborough Designs (Sx) Ltd
11 Marlborough Road
Goring-by-Sea
Worthing
West Sussex
BN12 4EY
Tel: 01903 242302
Mob: 07808 763436
Email: mdsltd@ntlworld.com