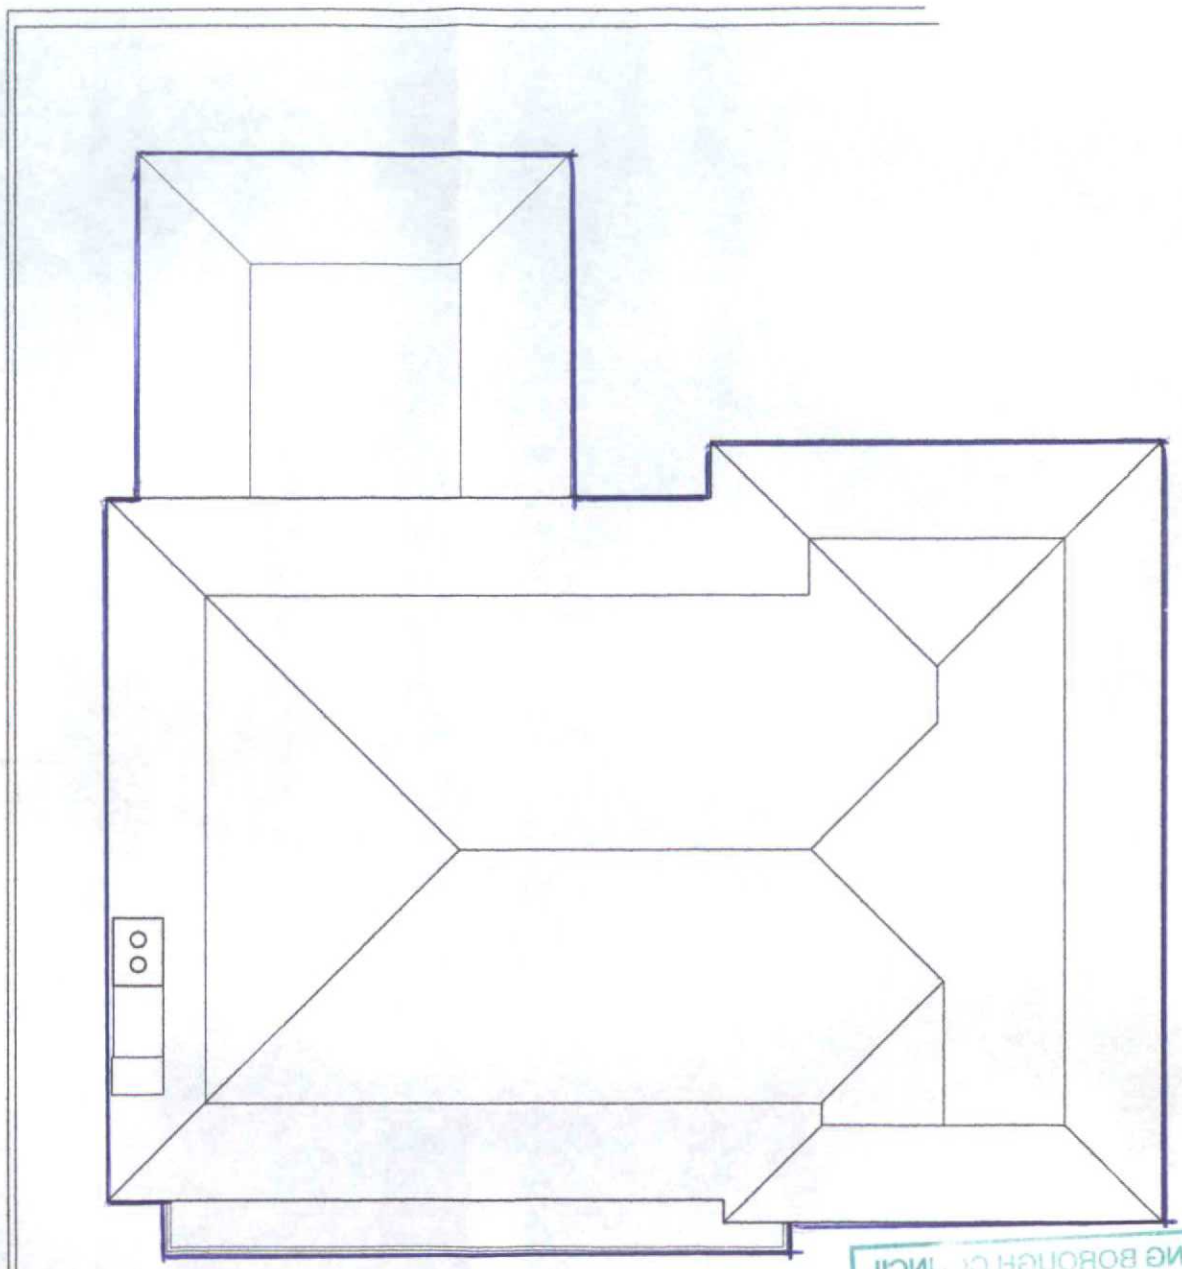

proposed

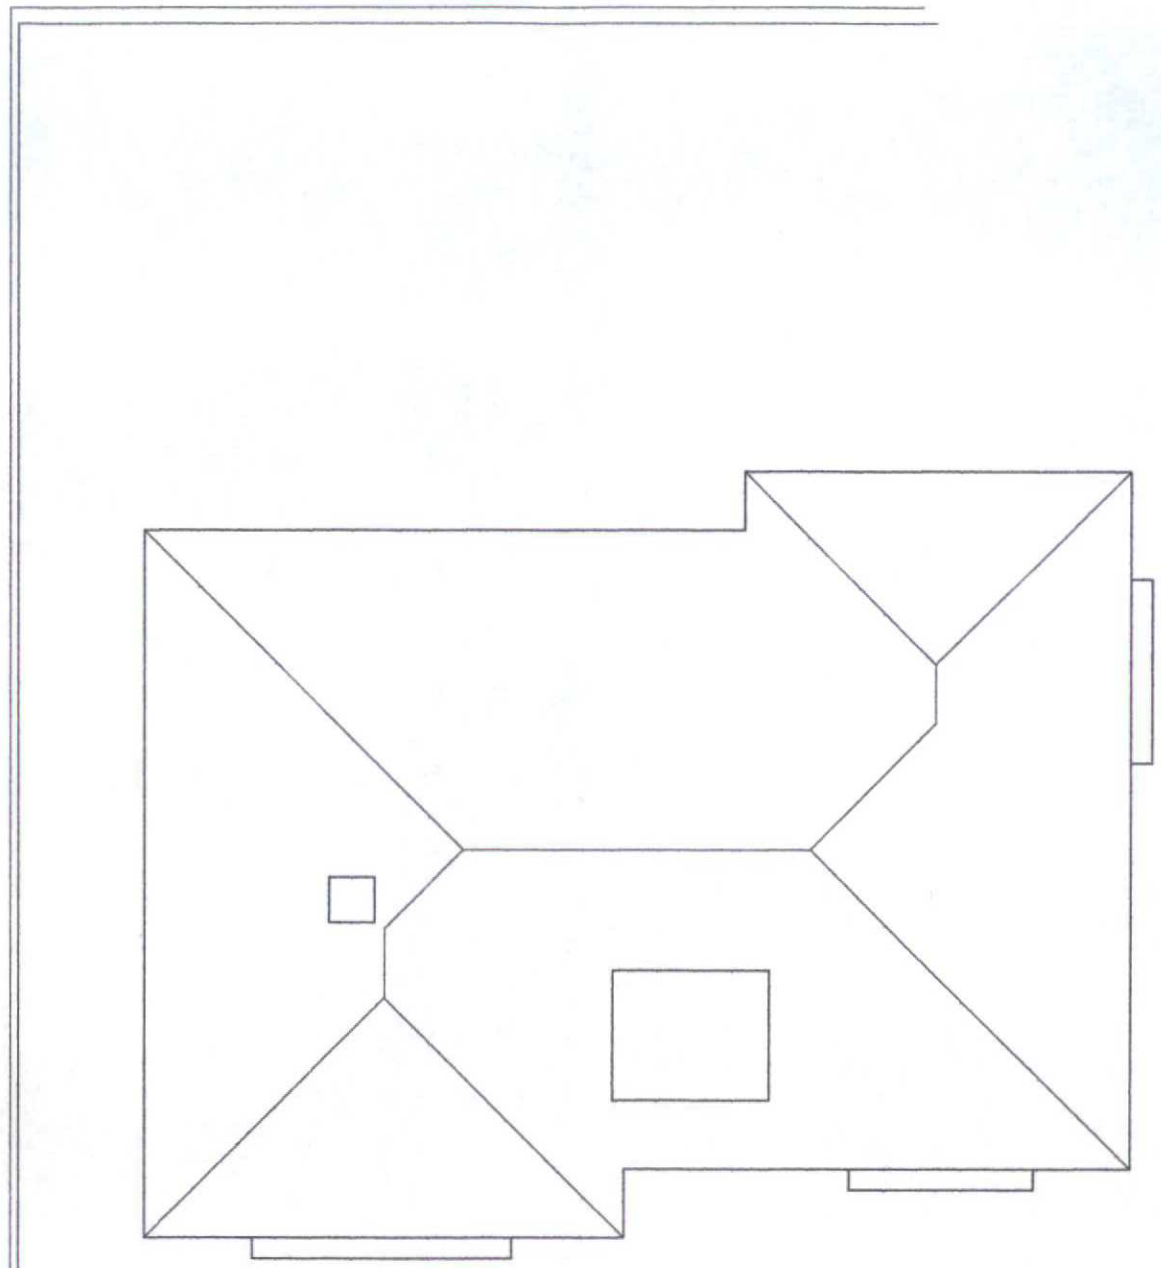

existing

WORTHING BOROUGH COUNCIL
12 FEB 2010
CONSENT
SUBJECT TO CONDITIONS

Client:
Mr G Dover & Miss H Wood
10 Latimer Road
Worthing

Proposed work:
Ground floor extension
& new first floor

Drg. title:
Existing & proposed
roof plans

Drg. no: DOVER 07

Rev:

Scale: 1:100 @ A3

Drawn: 13.01.10

Marlborough Designs (Sx) Ltd
11 Marlborough Road
Goring-by-Sea
Worthing
West Sussex
BN12 4EY
Tel: 01903 242302
Mob: 07808 763436
Email: mdaltd@ntlworld.com