T.P. OFFICE COPY
BOROUGH OF WORTHING
DEPOSITED 18/12/09
TP REF. No. 09 / 1107 fam



front (South) elevation

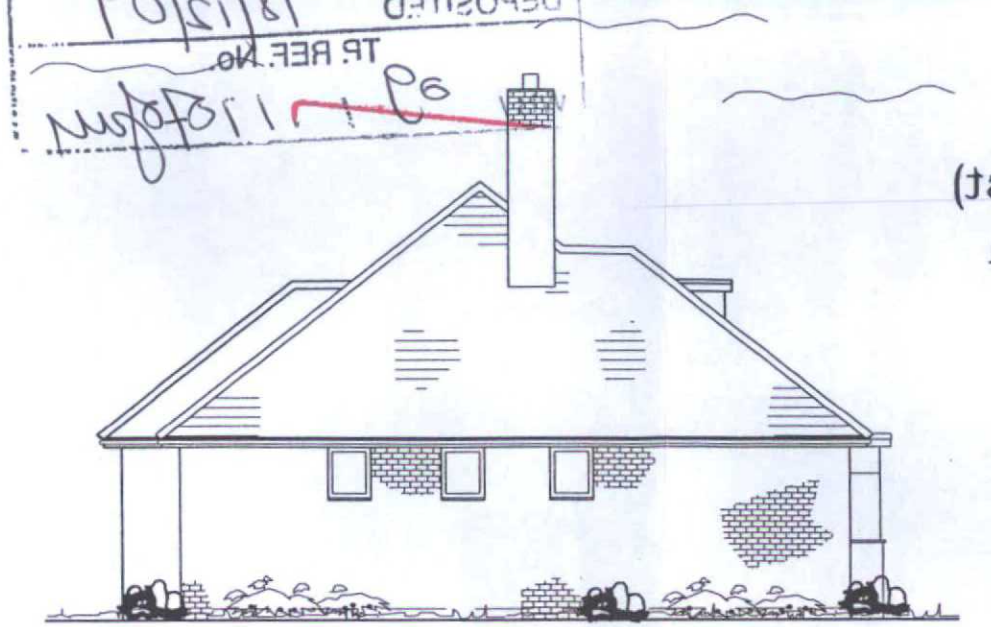

side (East) elevation



rear (North) elevation

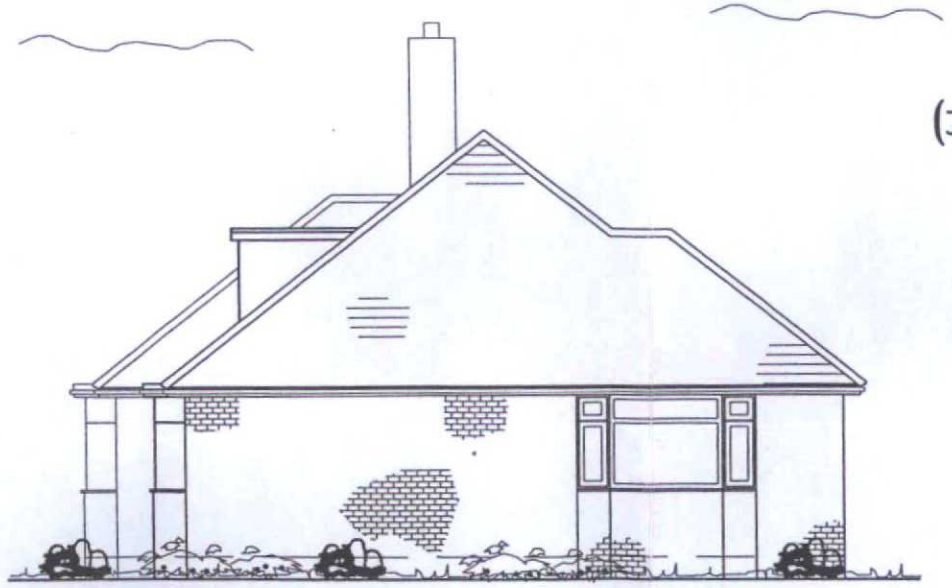

side (West) elevation

Client:
Mr G Dover & Miss H Wood
10 Latimer Road
Worthing

Proposed work:
Ground floor extension
& new first floor

Drg. title:
Existing elevations

Drg. no: DOVER 02
Rev:

Scale: 1:100 @ A3
Drawn: 12.05.09

Marlborough Designs (Sx) Ltd
11 Marlborough Road
Goring-by-Sea
Worthing
West Sussex
BN12 4EY
Tel: 01903 242302
Mob: 07808 763436
Email: mdsltd@ntlworld.com