front (South) elevation



side (East) elevation

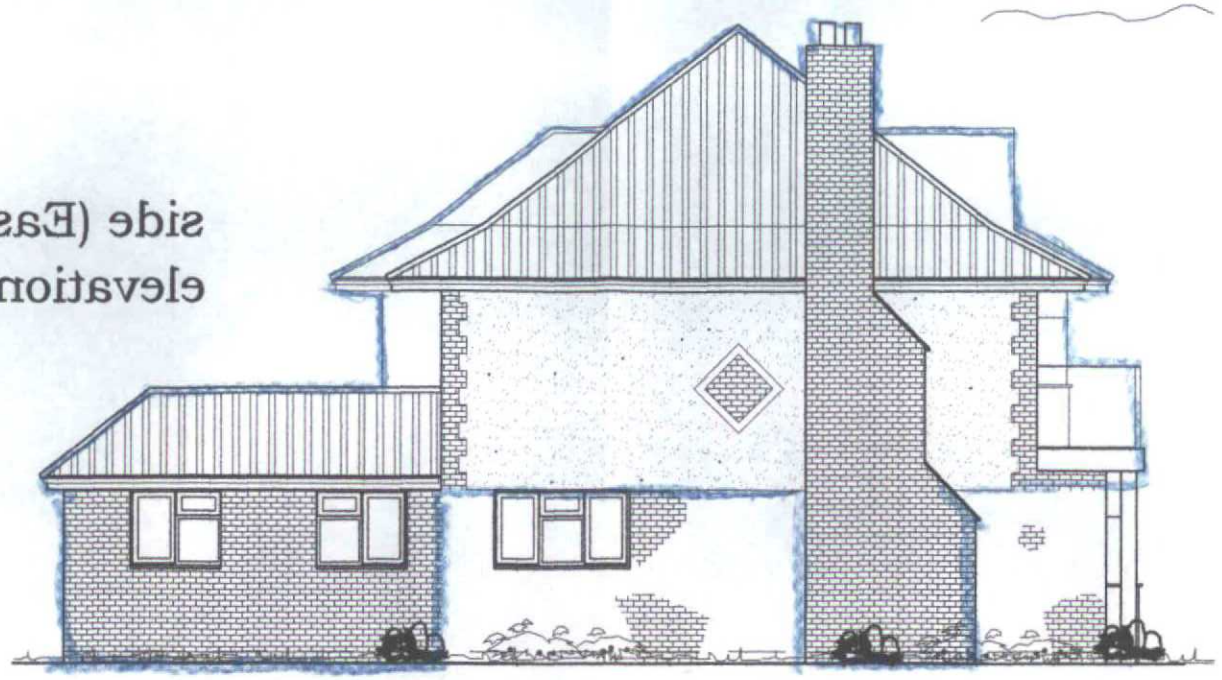

rear (North) elevation



side (West) elevation



NOTES:

1. Extensions shown fully hatched.
2. New external walls to be finished in smooth white render with quoin detail to corners in brick to match existing ground floor.
3. Roof tiles to be Decra 'Elegance' lightweight tiles colour: Mocha
4. Windows to be in white PVCu to match existing.
5. Balcony balustrade to be in stainless steel with clear glass infill panels.
6. Concrete plain tile hanging to front gable in colour to match main roof.

WORTHING BOROUGH COUNCIL
12 FEB 2010
CONSENT GRANTED
SUBJECT TO CONDITIONS

Rev: B - Small gable to front elevation shown as plain tiles. 13.01.10
Rev: A - Elevation and finish changes to meet planners requirements 17.11.09

Client:
Mr G Dover & Miss H Wood
10 Latimer Road
Worthing

Proposed work:
Ground floor extension
& new first floor

Drg. title:
Proposed elevations

Scale: 1:100 @ A3

Drg. no: DOVER 04

Rev: B

Drawn: 13.05.09

Marlborough Designs (Sx) Ltd
11 Marlborough Road
Goring-by-Sea
Worthing
West Sussex
BN12 4EY
Tel: 01903 243303
Mob: 07808 763436
Email: mdaltd@ntlworld.com