T.P. OFFICE COPY

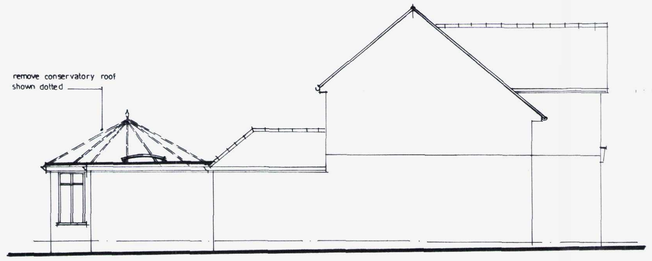

SIDE ELEVATION

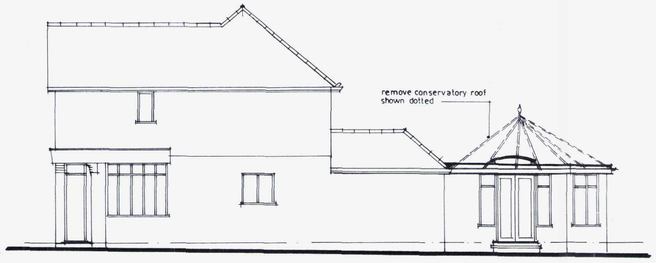

SIDE ELEVATION

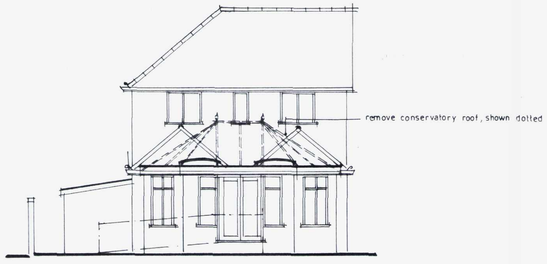

REAR ELEVATION

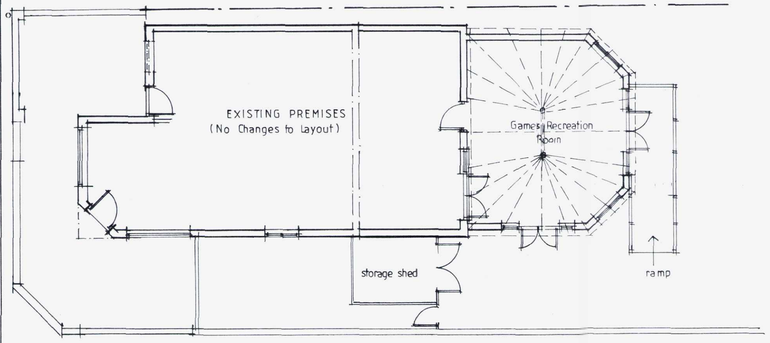

FLOOR PLAN

F o o t p a t h

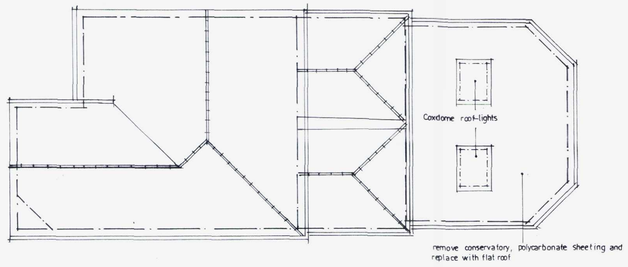

ROOF PLAN

WORTHING BOROUGH COUNCIL
28 MAY 2010
CONSENT GRANTED
SUBJECT TO CONDITIONS

Note:
All dimensions must be checked on site and not scaled from this drawing.

BOROUGH OF WORTHING
DEPOSITED 6.4.10
TP REF NO.
WB/10/02 1/pur

	Date	Revision
A	2-4-2010	Indicate conservatory roof

© copyright

Les Humphrey Associates
architecture · chartered building surveyors
The Studio · The Rocks
Ivy Dene Lane
Ashurst Wood
West Sussex · RH19 3TN
tel : 01342 315206 · email : leshumphreyassoc@aol.com

RICS

Client
ALZHEIMER'S SOCIETY

Job Title
Replacement Roof Over Conservatory at
27, Stone Lane
Worthing
West Sussex BN13 2BA

Drawing Title
Planning Application Details :
Floor Plan
Roof Plan
Elevations

Scale 1: 100

Date 8/03/2010 | Drawn by l.a.h.

Drg. No. 300909/03 | Rev. A

Ropropoint 2577

ARCHITECTURAL 420 x 594mm A2.