
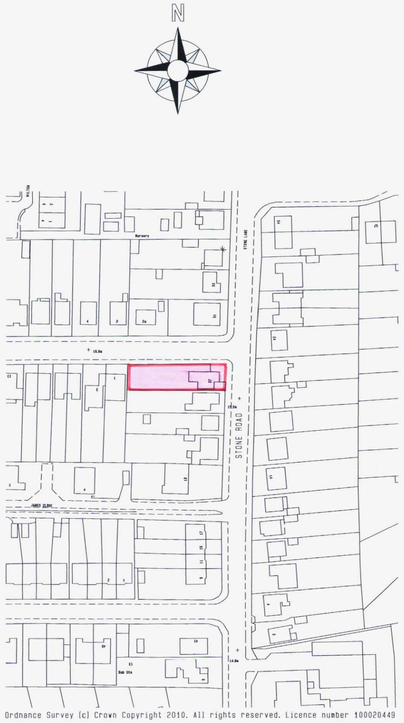


Ordnance Survey (c) Crown Copyright 2010. All rights reserved. Licence number 100020449

LOCATION PLAN scale: 1/1250

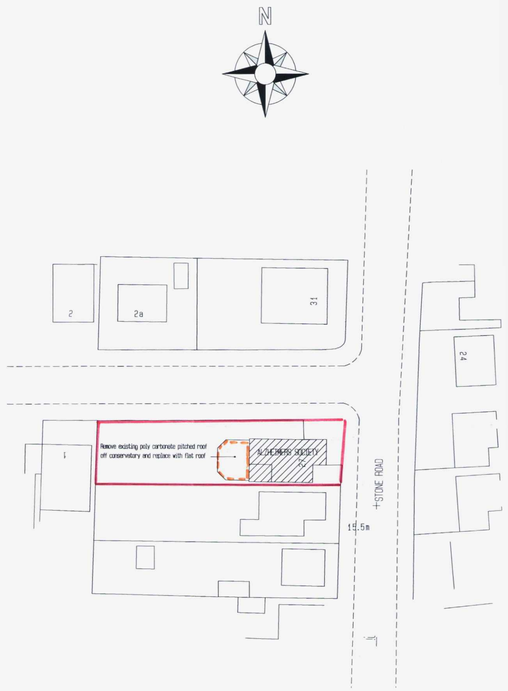

BLOCK PLAN Scale 1:500

WORTHING BOROUGH COUNCIL
28 MAY 2010
CONSENT GRANTED
SUBJECT TO CONDITIONS

JOB OFFICE COPY
BOROUGH OF WORTHING
DEPOSITED 6.4.10
WB/10/0211/FUL

A	Date	Revisions

© copyright

Les Humphrey Associates
Architecture Chartered Surveyors Designers

The Studio - The Rocks
Ivy Dene Lane
Ashurst Wood
West Sussex RH19 3TN

telephone: 01342 315206 fax: 01342 313984
email: les@leshumphreyassociates.co.uk

RICS

Client
Alzheimers Society

Job Title
Replacement Roof Over
Conservatory at
27, Stone Lane,
Worthing,
BN13 2BA

Drawing Title
Planning Application Details:
Block & Location Plan

Scale 1:1,250 & 1:500

Date 1-03-2010 Drawn by I.a.h

Drg. No. 300909/02 Rev