

FRONT ELEVATION
WEST

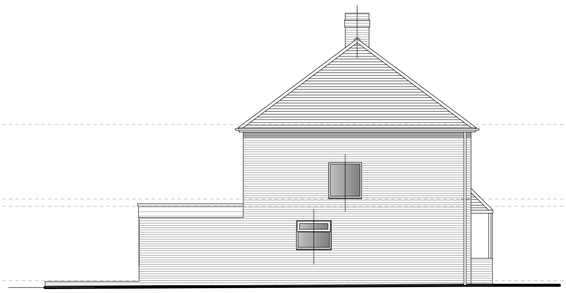

SIDE ELEVATION
NORTH

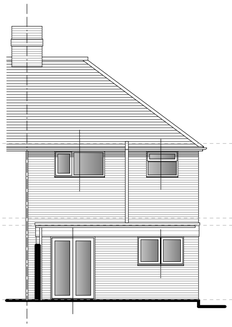

REAR ELEVATION
EAST

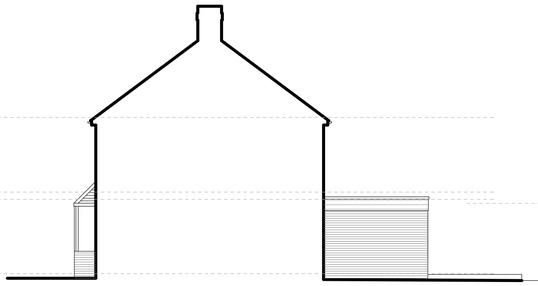

SIDE ELEVATION
SOUTH

0 1 2 3 4 5 10m

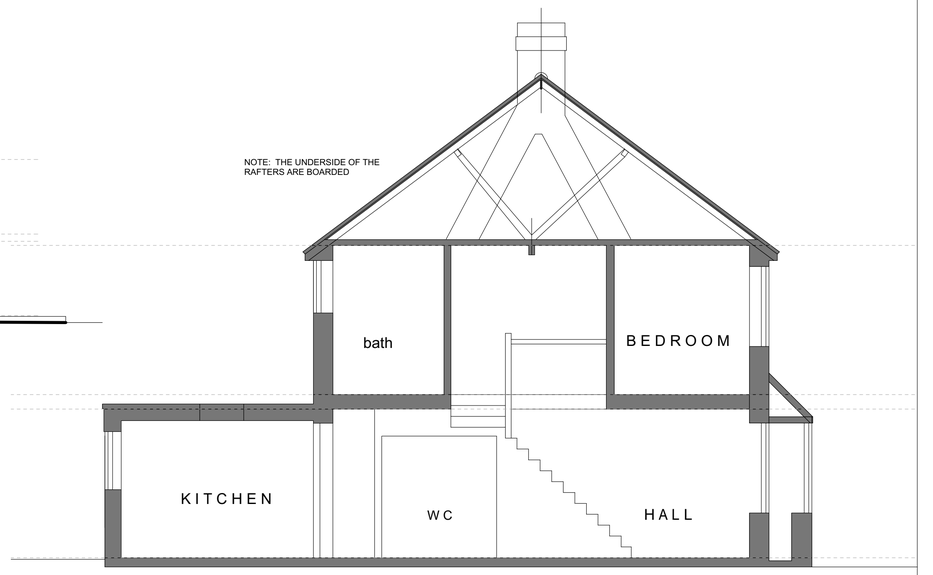

SECTION A - A

0 1 2 5m

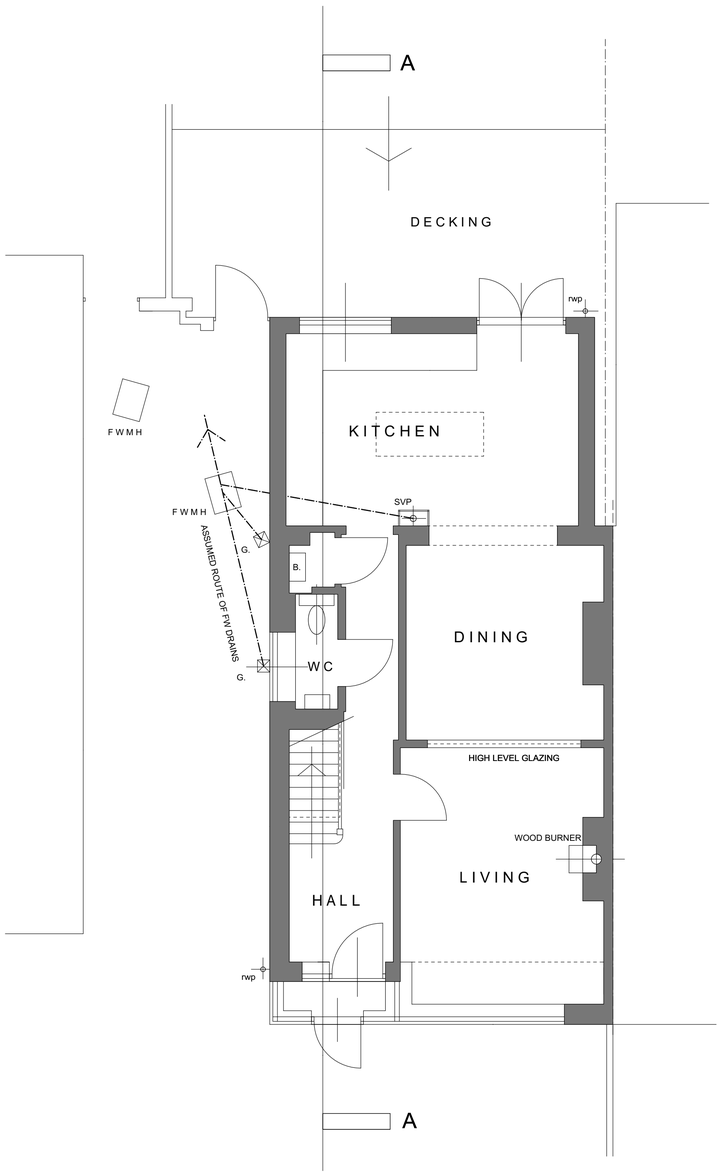

GROUND FLOOR PLAN

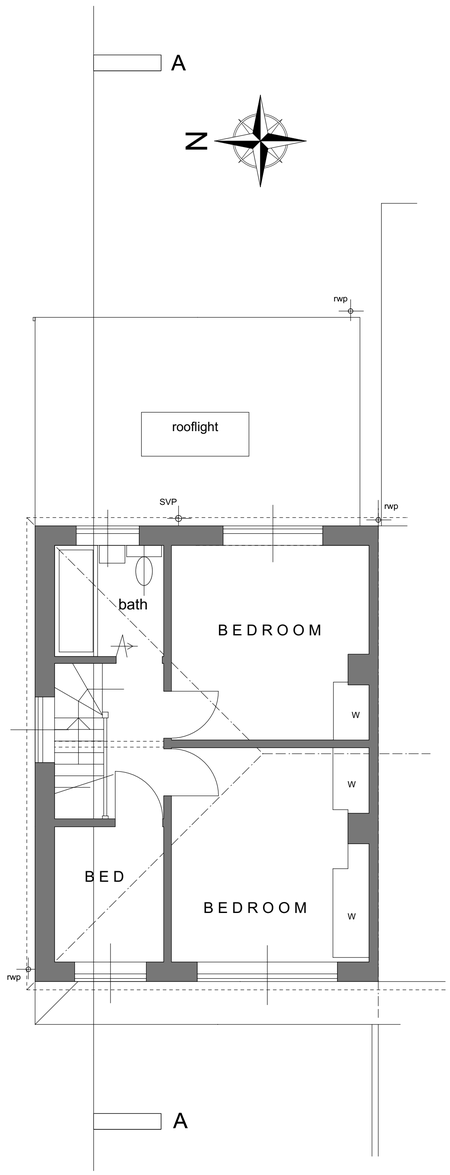

FIRST FLOOR PLAN

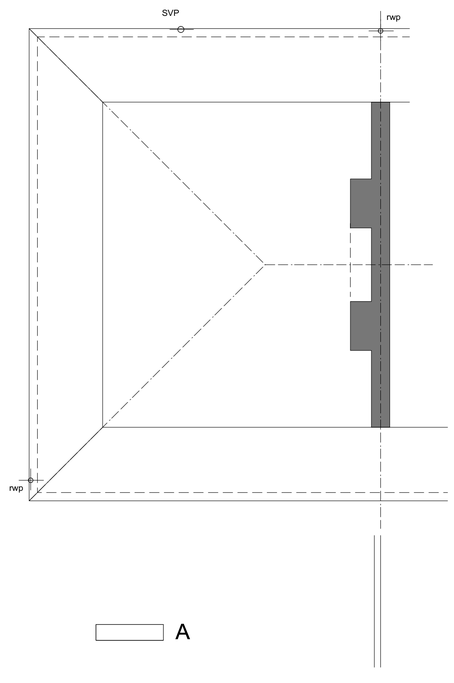

SECOND FLOOR PLAN

0 1 2 5m

A 17/03/2020Updated
Revisions

JAMES PEARCE ASSOCIATES
ARCHITECTURAL CONSULTANTS AND SURVEYORS

SACHELLS GOTE LANE RINGMER
EAST SUSSEX BN8 5HX

Tel: 01273 812934 mob: 07711 039616
email: j.o.pearce@talk21.com

Client
Mr and Mrs E Underhill

Project
122 Eastern Avenue
Shoreham
West Sussex BN43 6PE

Drawing Name
Existing Plans and Elevations

Scale 1:50 & 100 @ A1

Date February 2020

Drawing No 25883 02

Revision A