DO NOT SCALE FROM THIS DRAWING

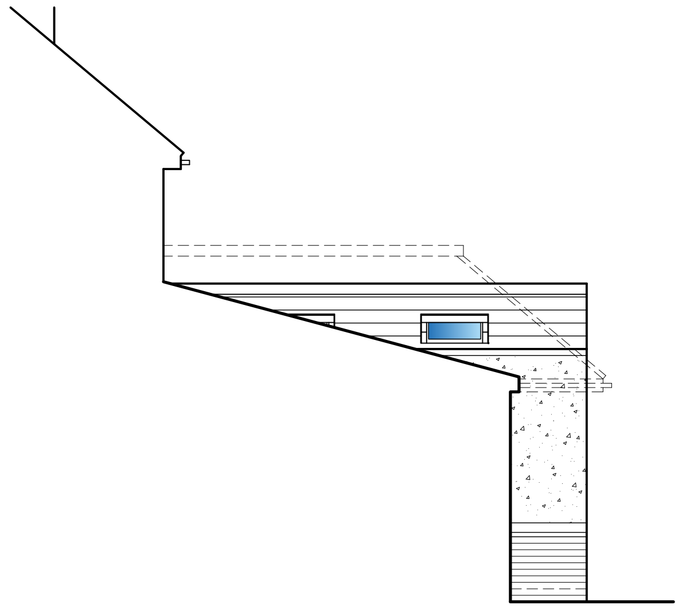

South Elevation

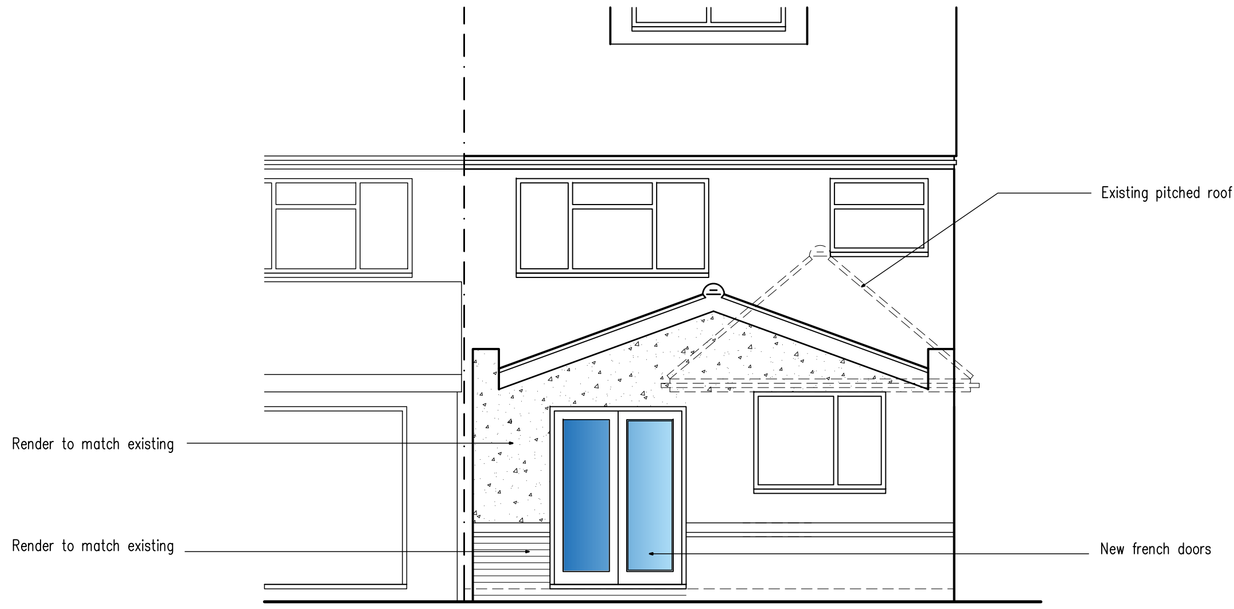

East Elevation

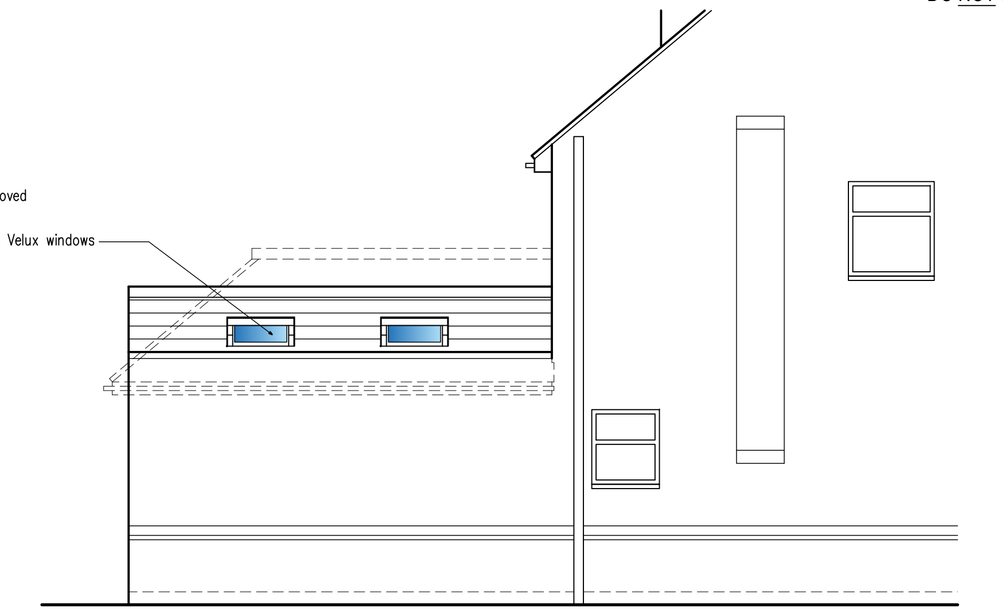

North Elevation

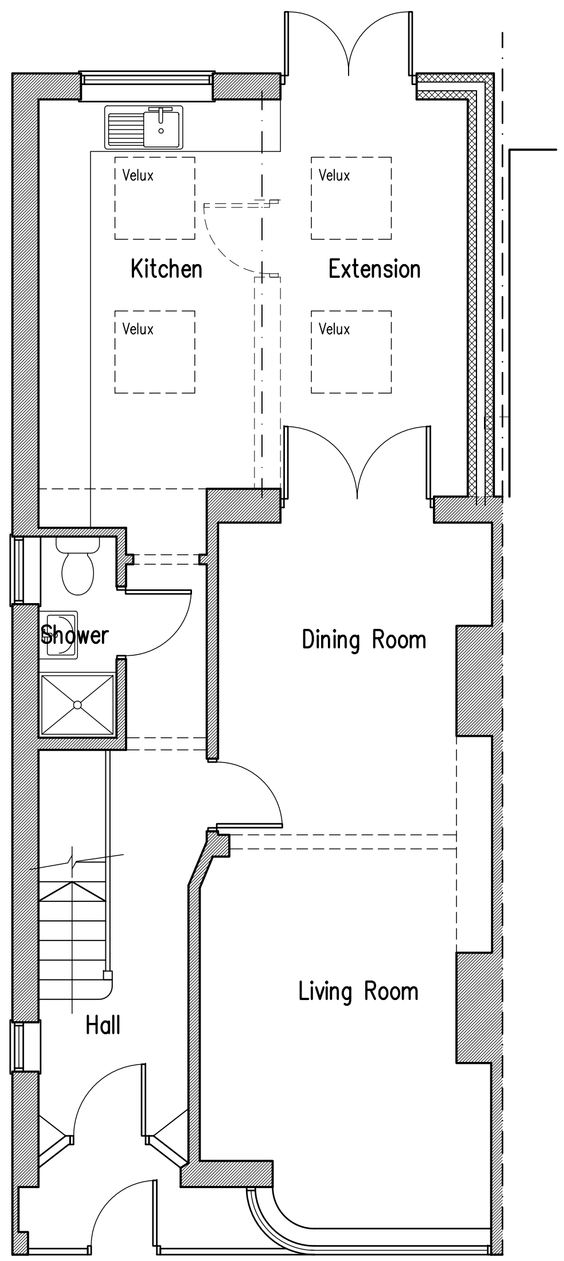

Ground Floor Plan

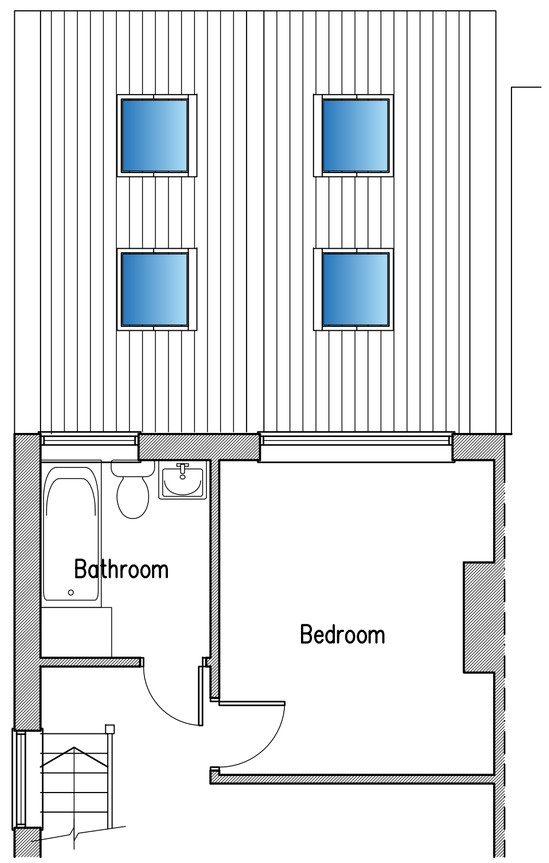

Part First Floor Plan

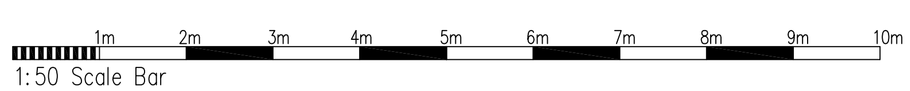

A	16.08.21	Client requirements added

Proposed Extension at: 40 Connaught Avenue, Shoreham-By-Sea, West Sussex

rja Planning & Building Consultants Ltd.
1st Floor
10 High Street
Shoreham-By-Sea
West Sussex BN43 5DA
t: 01273 467297 mob: 07971 375739
e: rex@rjapbc.co.uk web: www.rjapbc.co.uk

Chartered Institute of Architectural Technologists

PROJECT: 40 Connaught Avenue, Shoreham-By-Sea

DRAWING TITLE: Proposed Floor Plans & Elevations

CLIENT: Mr S. Brooks & Mrs C. Scott

DWG NO: 21856-02

REVISION: A

SCALE: 1:50 @ A1

DATE: 12.08.21

DRAWN: rex