
N

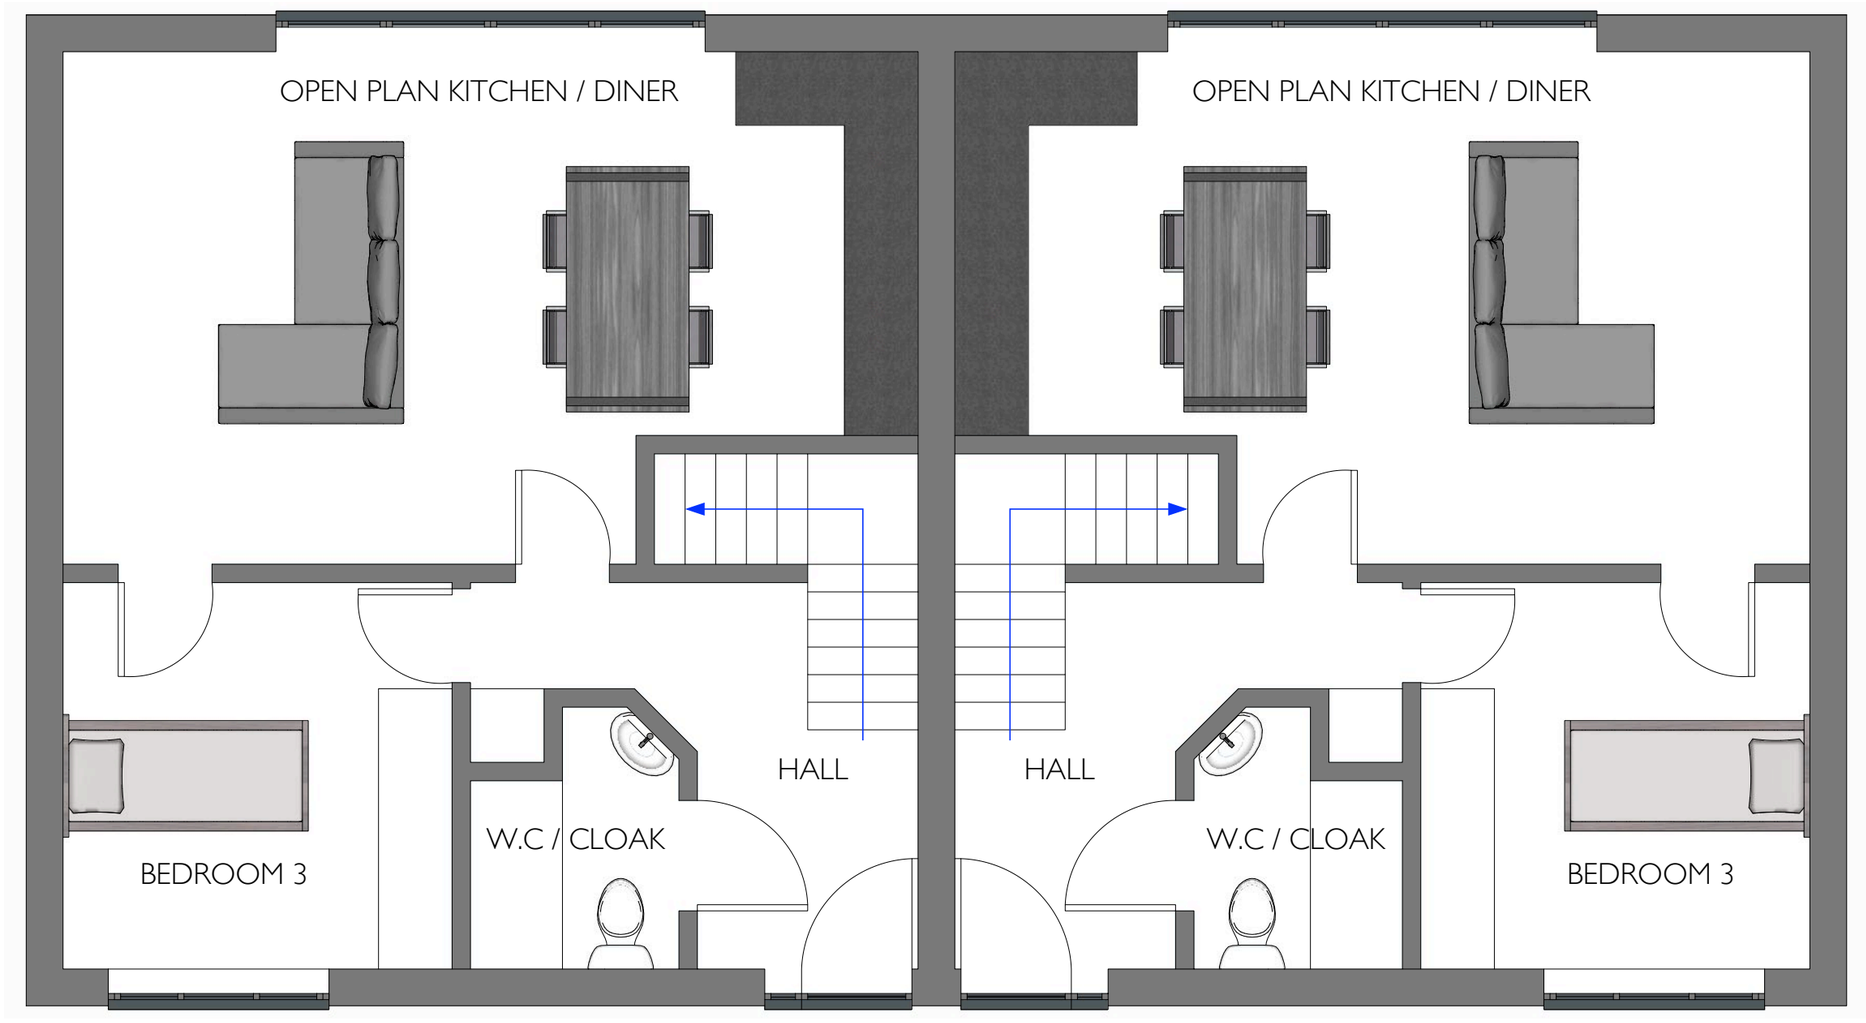

1M 2M 3M 4M 5M

Scale 1:50 @ A3

45A SPLIT - PROPOSED GF

45A UNDERDOWN ROAD, SOUTHWICK, BN42 4HN

ARCHITECTURE BY JAKE MCLEWEE BSC (HONS): ARCHITECTURAL TECHNOLOGY

REFERENCE / DATE

A 190-6_4

23/11/2020

ARCHITECTUREBYJAKE.CO.UK