Planning Application Pitch D2

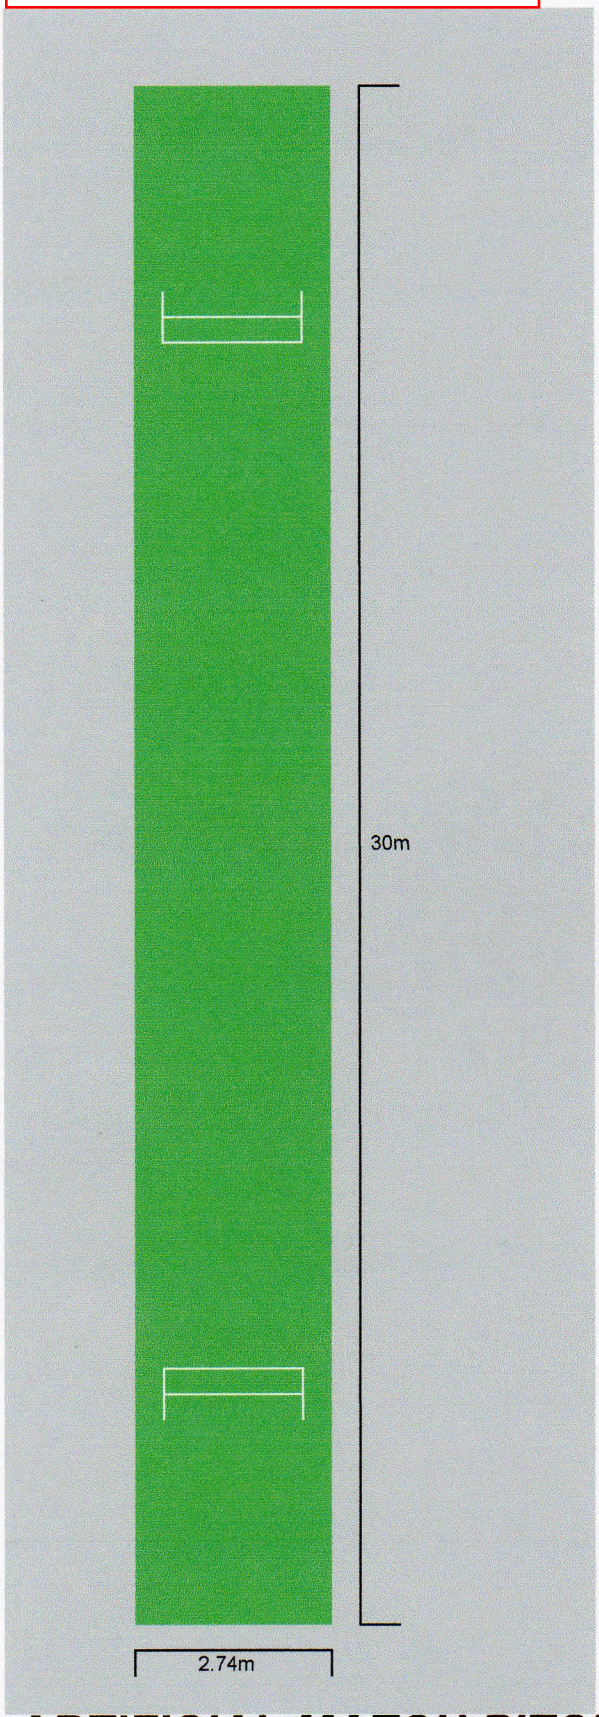

Plain Cricketweave Carpet

Existing Ground

ARTIFICIAL MATCH PITCH