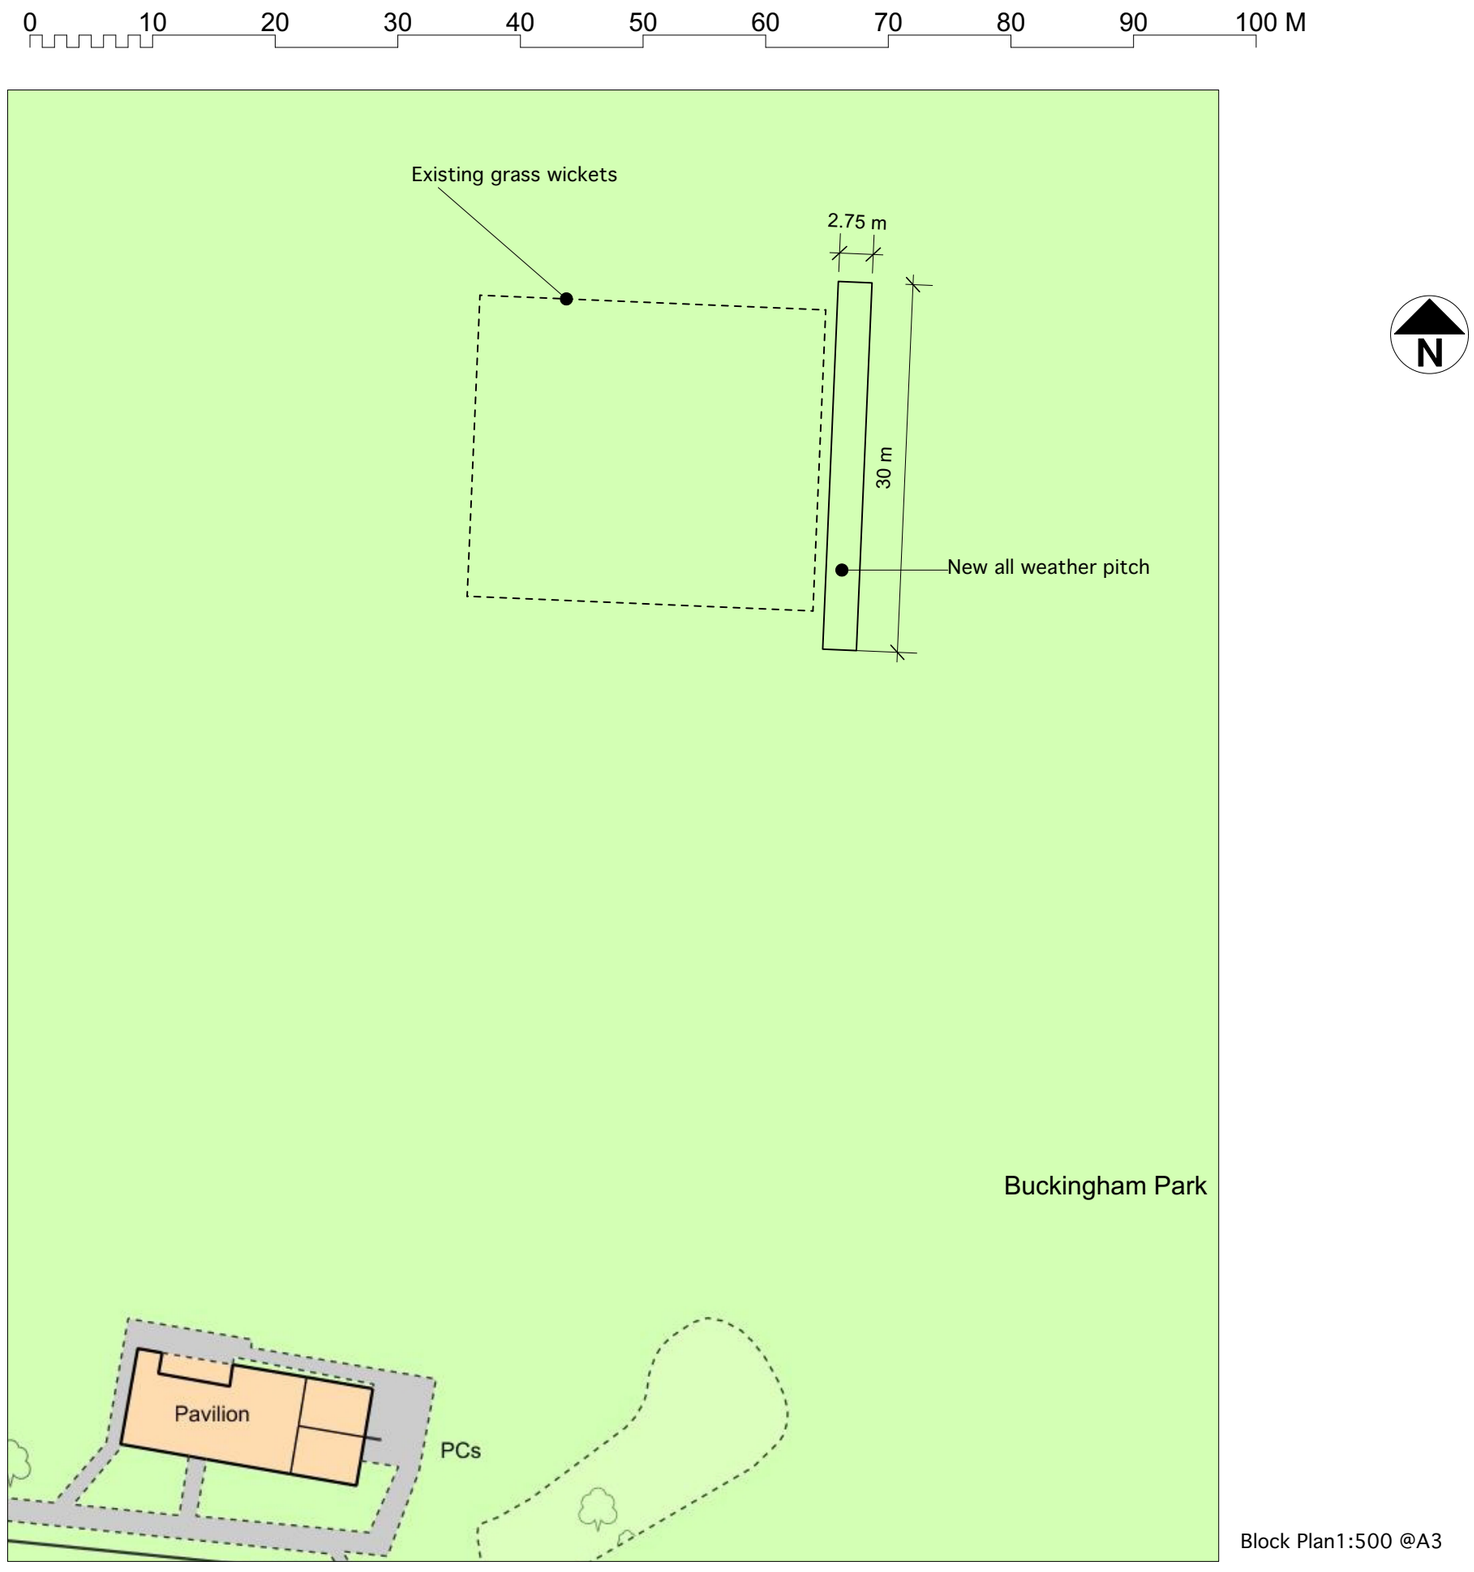

Block Plan1:500 @A3

©*thinkingspace ltd 2022

*thinkingspace ltd
100 old fort road, shoreham by sea, west sussex, bn43 5hb
01273446647. hc@thinkingspace.co.uk

Southwick Cricket Club
New all weather pitch
Buckingham Park, Shoreham by Sea

Block Plan 2201/002
Scale:1:500@ A3
4th January 2022