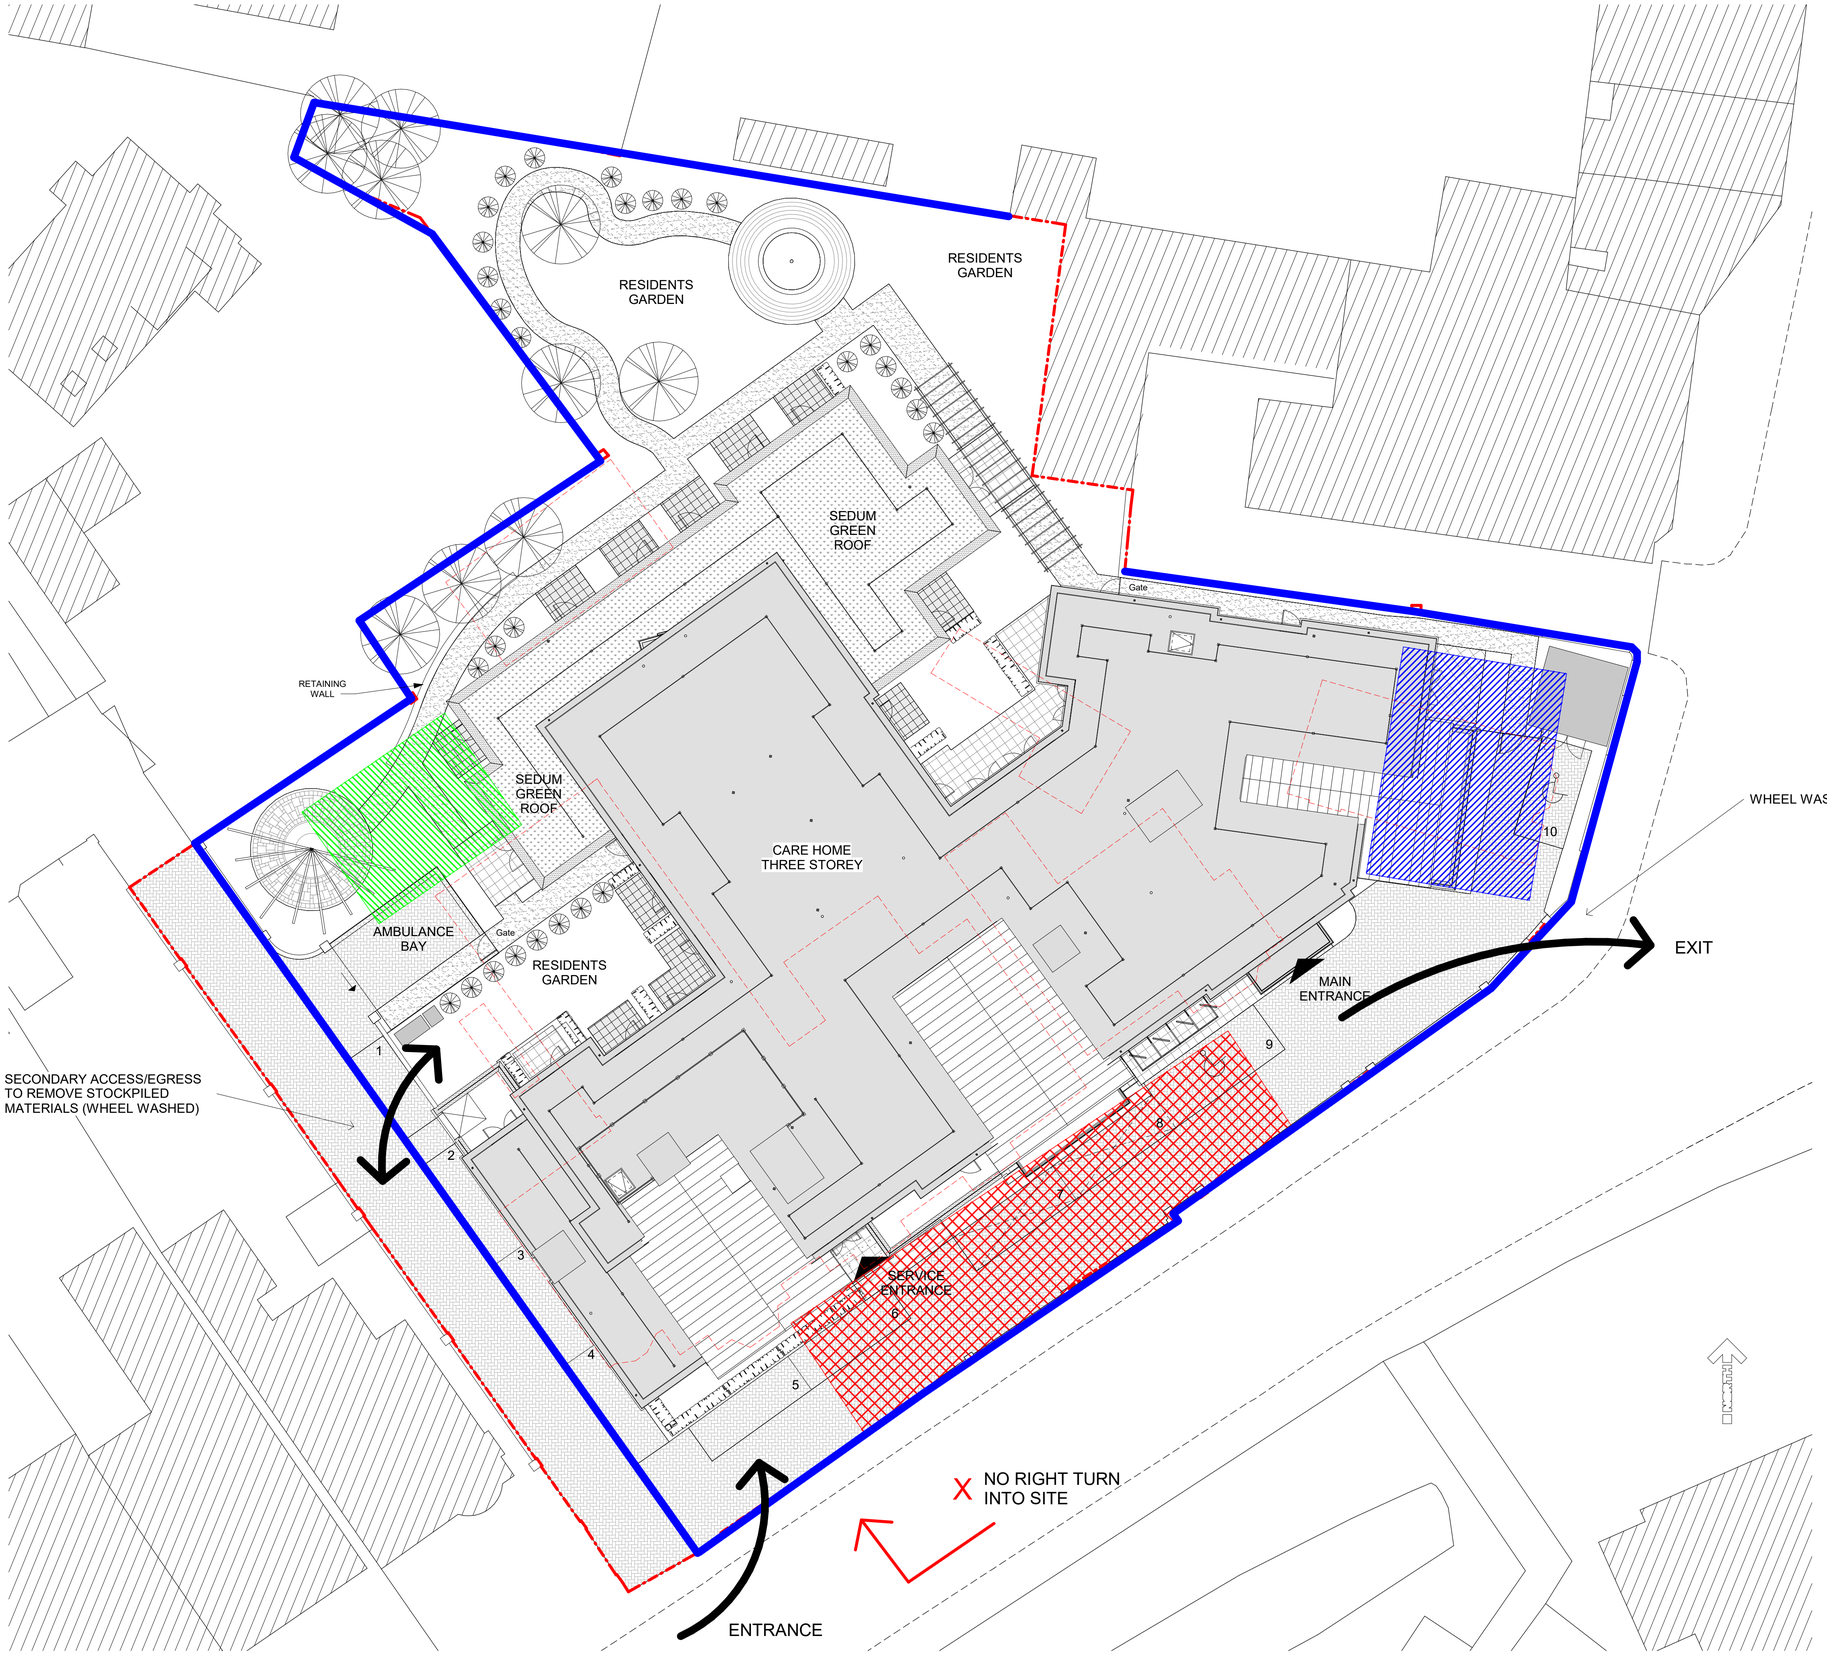


KEY:

- LINE OF HOARDING
- SITE OFFICES / WELFARE
- MATERIAL STOCKPILE (IF REQUIRED)
- LOADING / UNLOADING AREA

NOTE: DEMOLITION MATERIAL TO BE LOADED DIRECTLY INTO VEHICLES FOR REMOVAL FROM SITE DUE TO LIMITED STORAGE

PRODUCED ON BEHALF OF, AND INCORPORATING DESIGN PROVIDED BY AEDIFICE

Rev.	Description	Author	Checked	Date

CARLESS + ADAMS
01628 665131 enquiries@carless-adams.co.uk
carless-adams.co.uk

Design the best, to live the best

Client: VESTA CARE HOMES LTD

Project: MOUNT HERMON
85-87 BRIGHTON ROAD, LANCING, BN15 8RB

Title: DEMOLITION METHOD STATEMENT - SITE PLAN

CA no.: A827

scale	author	chk'd	date	sheet size
1 : 150	GSM	NR	10/08/21	A1

project.	org.	zone.	level.	type.	role.	class.	num.	status.	rev.
827					A		01		

For construction purposes dimensions shall not be scaled & figured dimensions must be verified on site before work commences.
This drawing is Copyright ©

12/10/2021 11:59:28