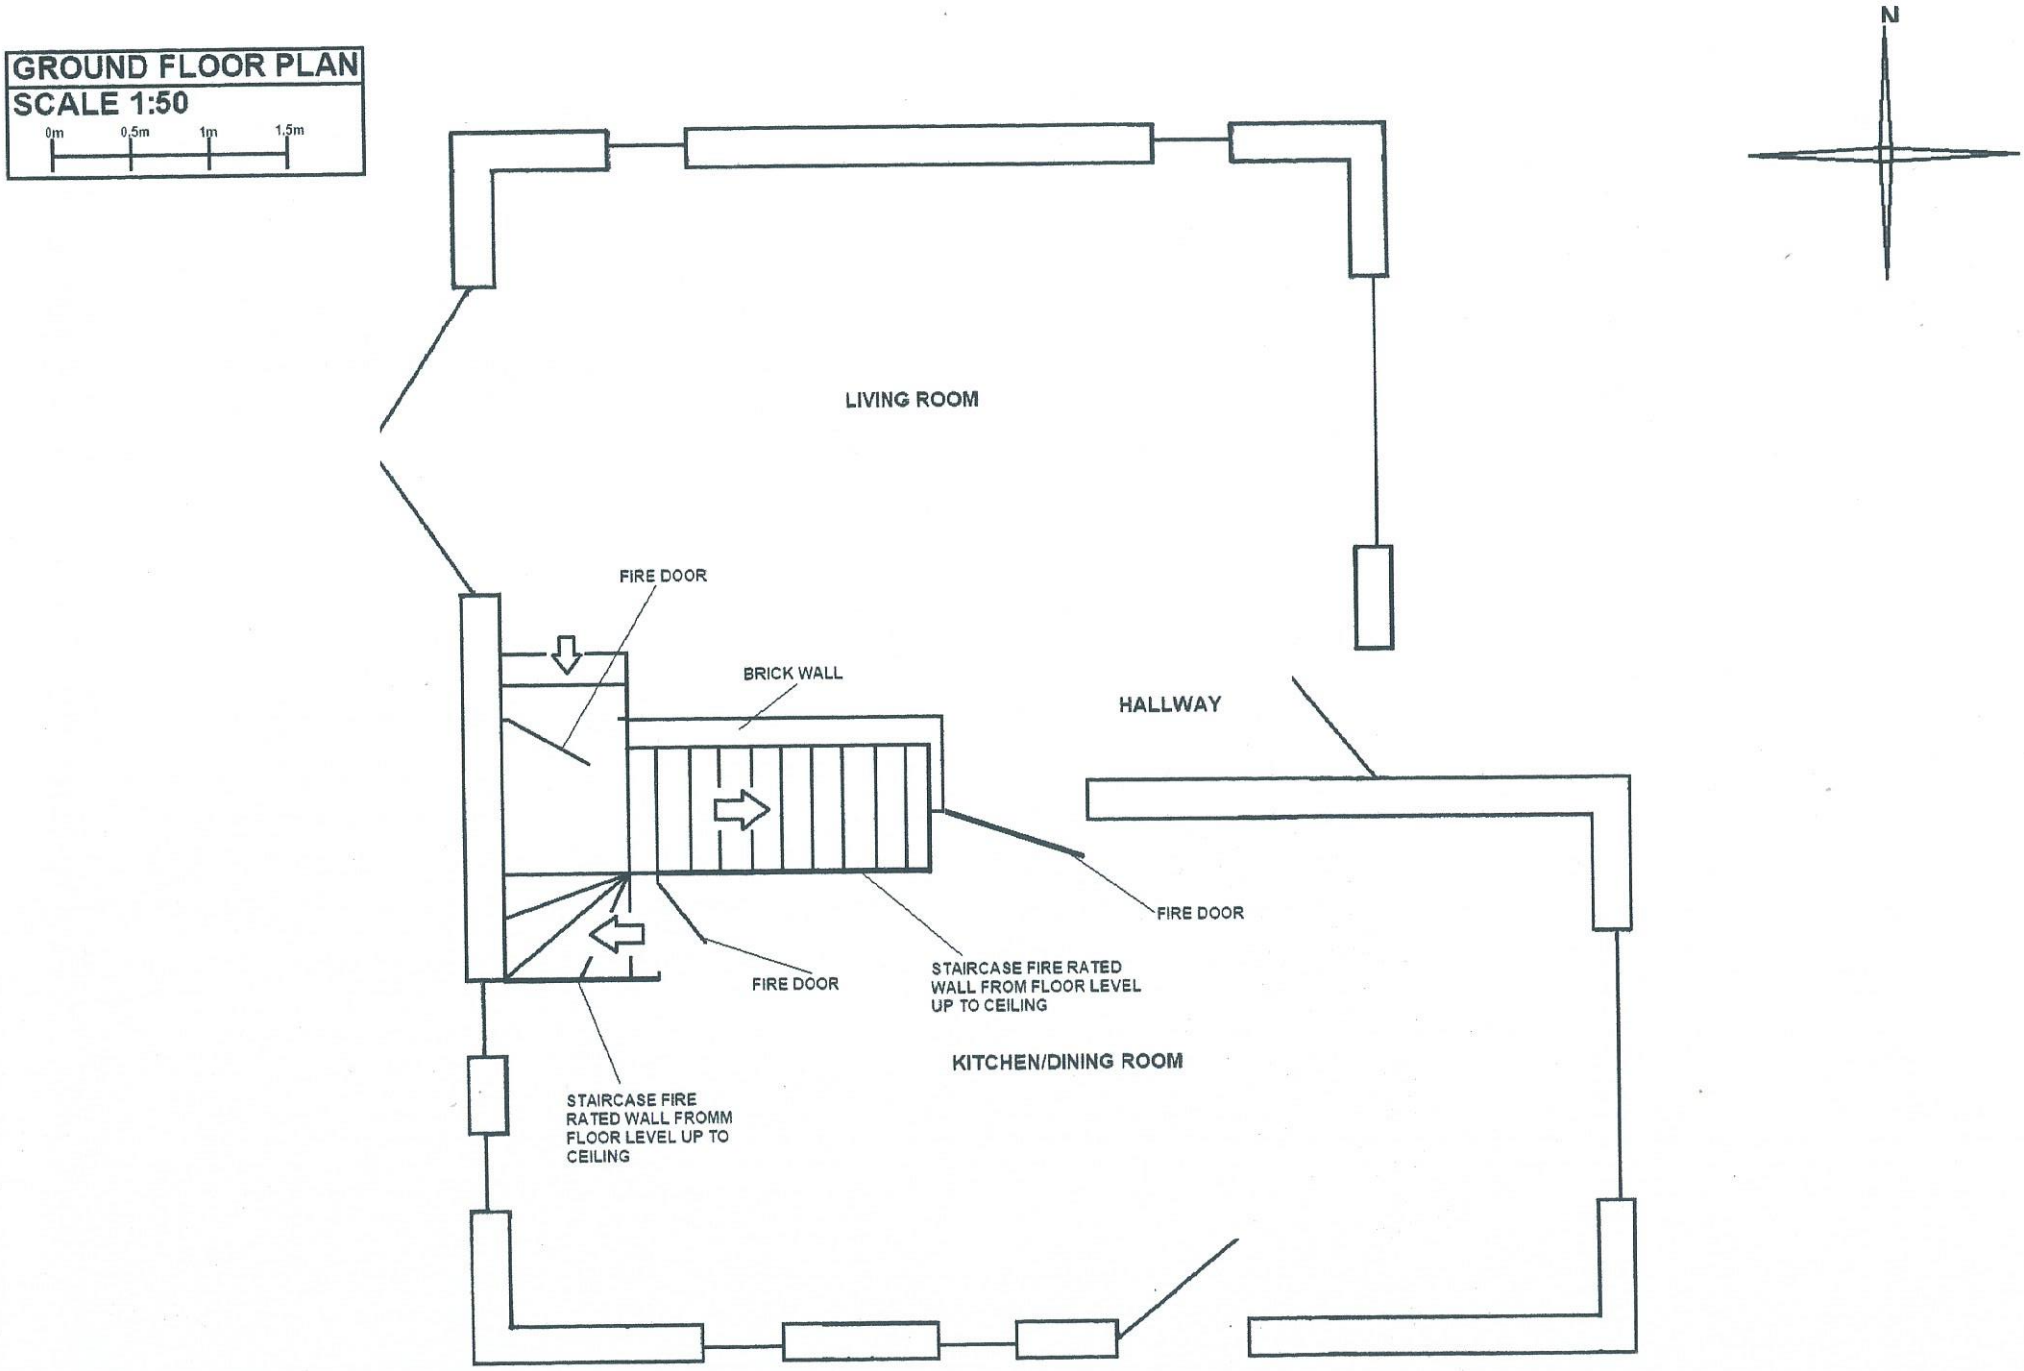
GROUND FLOOR PLAN
SCALE 1:50
0m
0,5m
1m
1,5m
N
LIVING ROOM
FIRE DOOR
BRICK WALL
HALLWAY
FIRE DOOR
FIRE DOOR
STAIRCASE FIRE RATED WALL FROM FLOOR LEVEL UP TO CEILING
KITCHEN/DINING ROOM
STAIRCASE FIRE RATED WALL FROMM FLOOR LEVEL UP TO CEILING