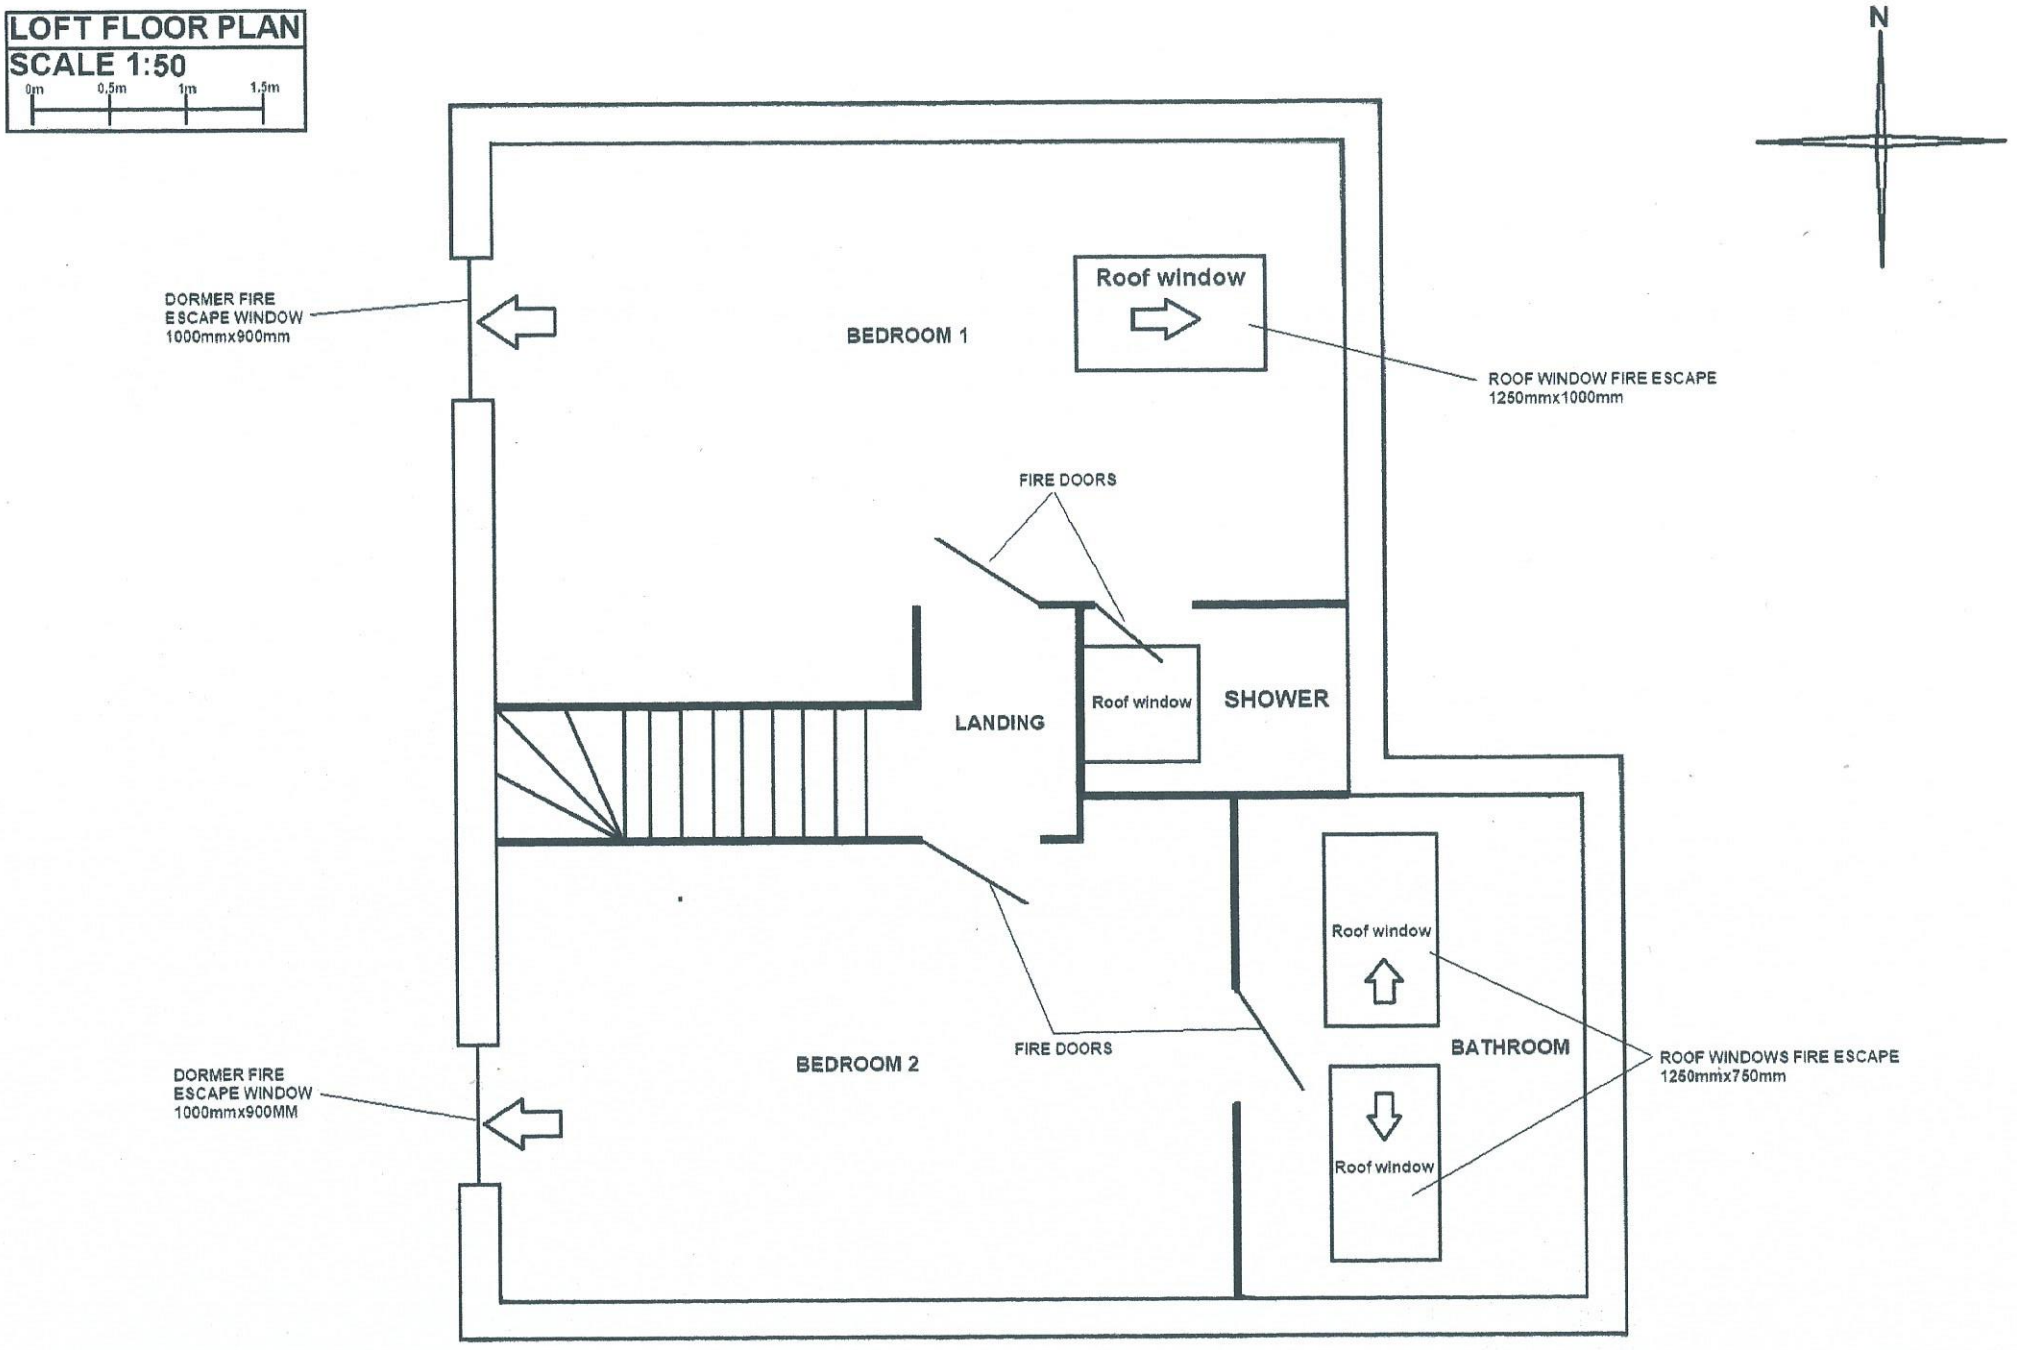
LOFT FLOOR PLAN
SCALE 1:50
0m
0.5m
1m
1.5m
N
DORMER FIRE ESCAPE WINDOW 1000mmx900mm
BEDROOM 1
Roof window
ROOF WINDOW FIRE ESCAPE 1250mmx1000mm
FIRE DOORS
LANDING
Roof window
SHOWER
Roof window
BATHROOM
ROOF WINDOWS FIRE ESCAPE 1250mmix750mm
Roof window
FIRE DOORS
BEDROOM 2
DORMER FIRE ESCAPE WINDOW 1000mmx900MM